DISCLAIMER

THIS MAP WAS PREPARED FOR LOCAL PROPERTY ASSESSMENT PURPOSES ONLY. THE PARCELS SHOWN HEREON MAY NOT COMPLY WITH STATE AND LOCAL SUBDIVISION ORDINANCES. NO LIABILITY IS ASSUMED FOR THE USE OF THE INFORMATION HEREON.

REVISED: 06/08/2012
REASON: 2010-0014851
CAD TECH: RLW

N 1/2 OF NE. 1/4 SEC. 16, T. 21 S., R. 27 E., M. D. B. & M.

TAX CODE AREA 126-006

243-14

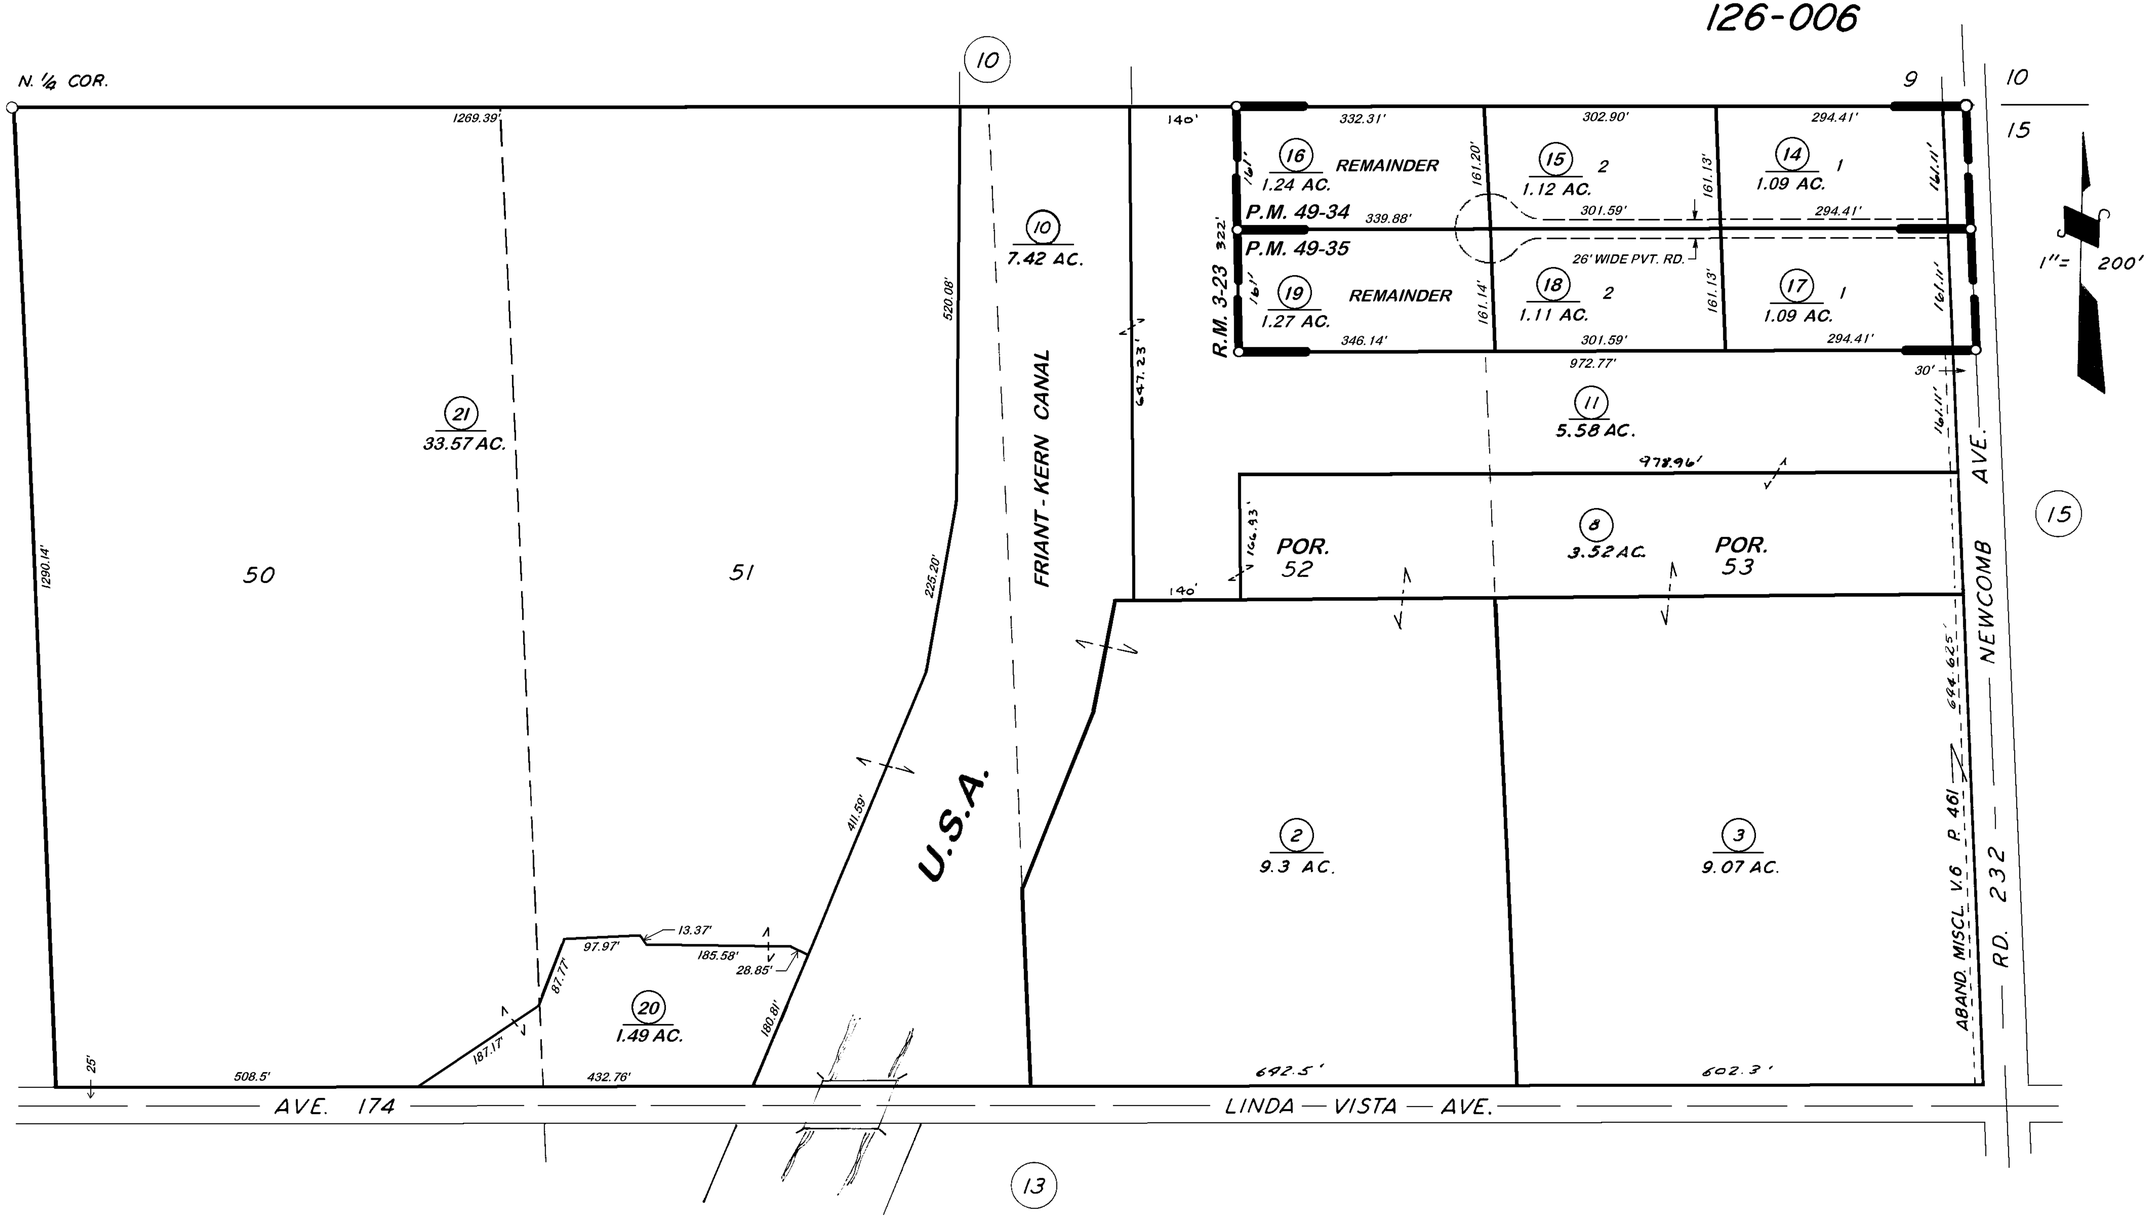

POR. PIONEER LD. CO'S. 2ND SUB. R.M. 3-23
PARCEL MAP NO. 4829 P.M. 49-34
PARCEL MAP NO. 4830 P.M. 49-35

VICINITY OF PORTERVILLE
ASSESSOR'S MAPS BK. 243, PG. 14
COUNTY OF TULARE, CALIF.

NOTE — ASSESSOR'S BLOCK NUMBERS SHOWN IN ELLIPSES
ASSESSOR'S PARCEL NUMBERS SHOWN IN CIRCLES