S1/2 OF NW1/4 SEC.15, T.21S., R.27E., M.D.B.&M.

Tax Area Codes 243–16
126–006

DISCLAIMER

THIS MAP WAS PREPARED FOR LOCAL PROPERTY ASSESSMENT PURPOSES ONLY AND THE PARCELS SHOWN HEREON MAY NOT COMPLY WITH STATE AND LOCAL SUBDIVISION ORDINANCES, AND NO LIABILITY IS ASSUMED FOR THE USE OF THE INFORMATION SHOWN HEREON.

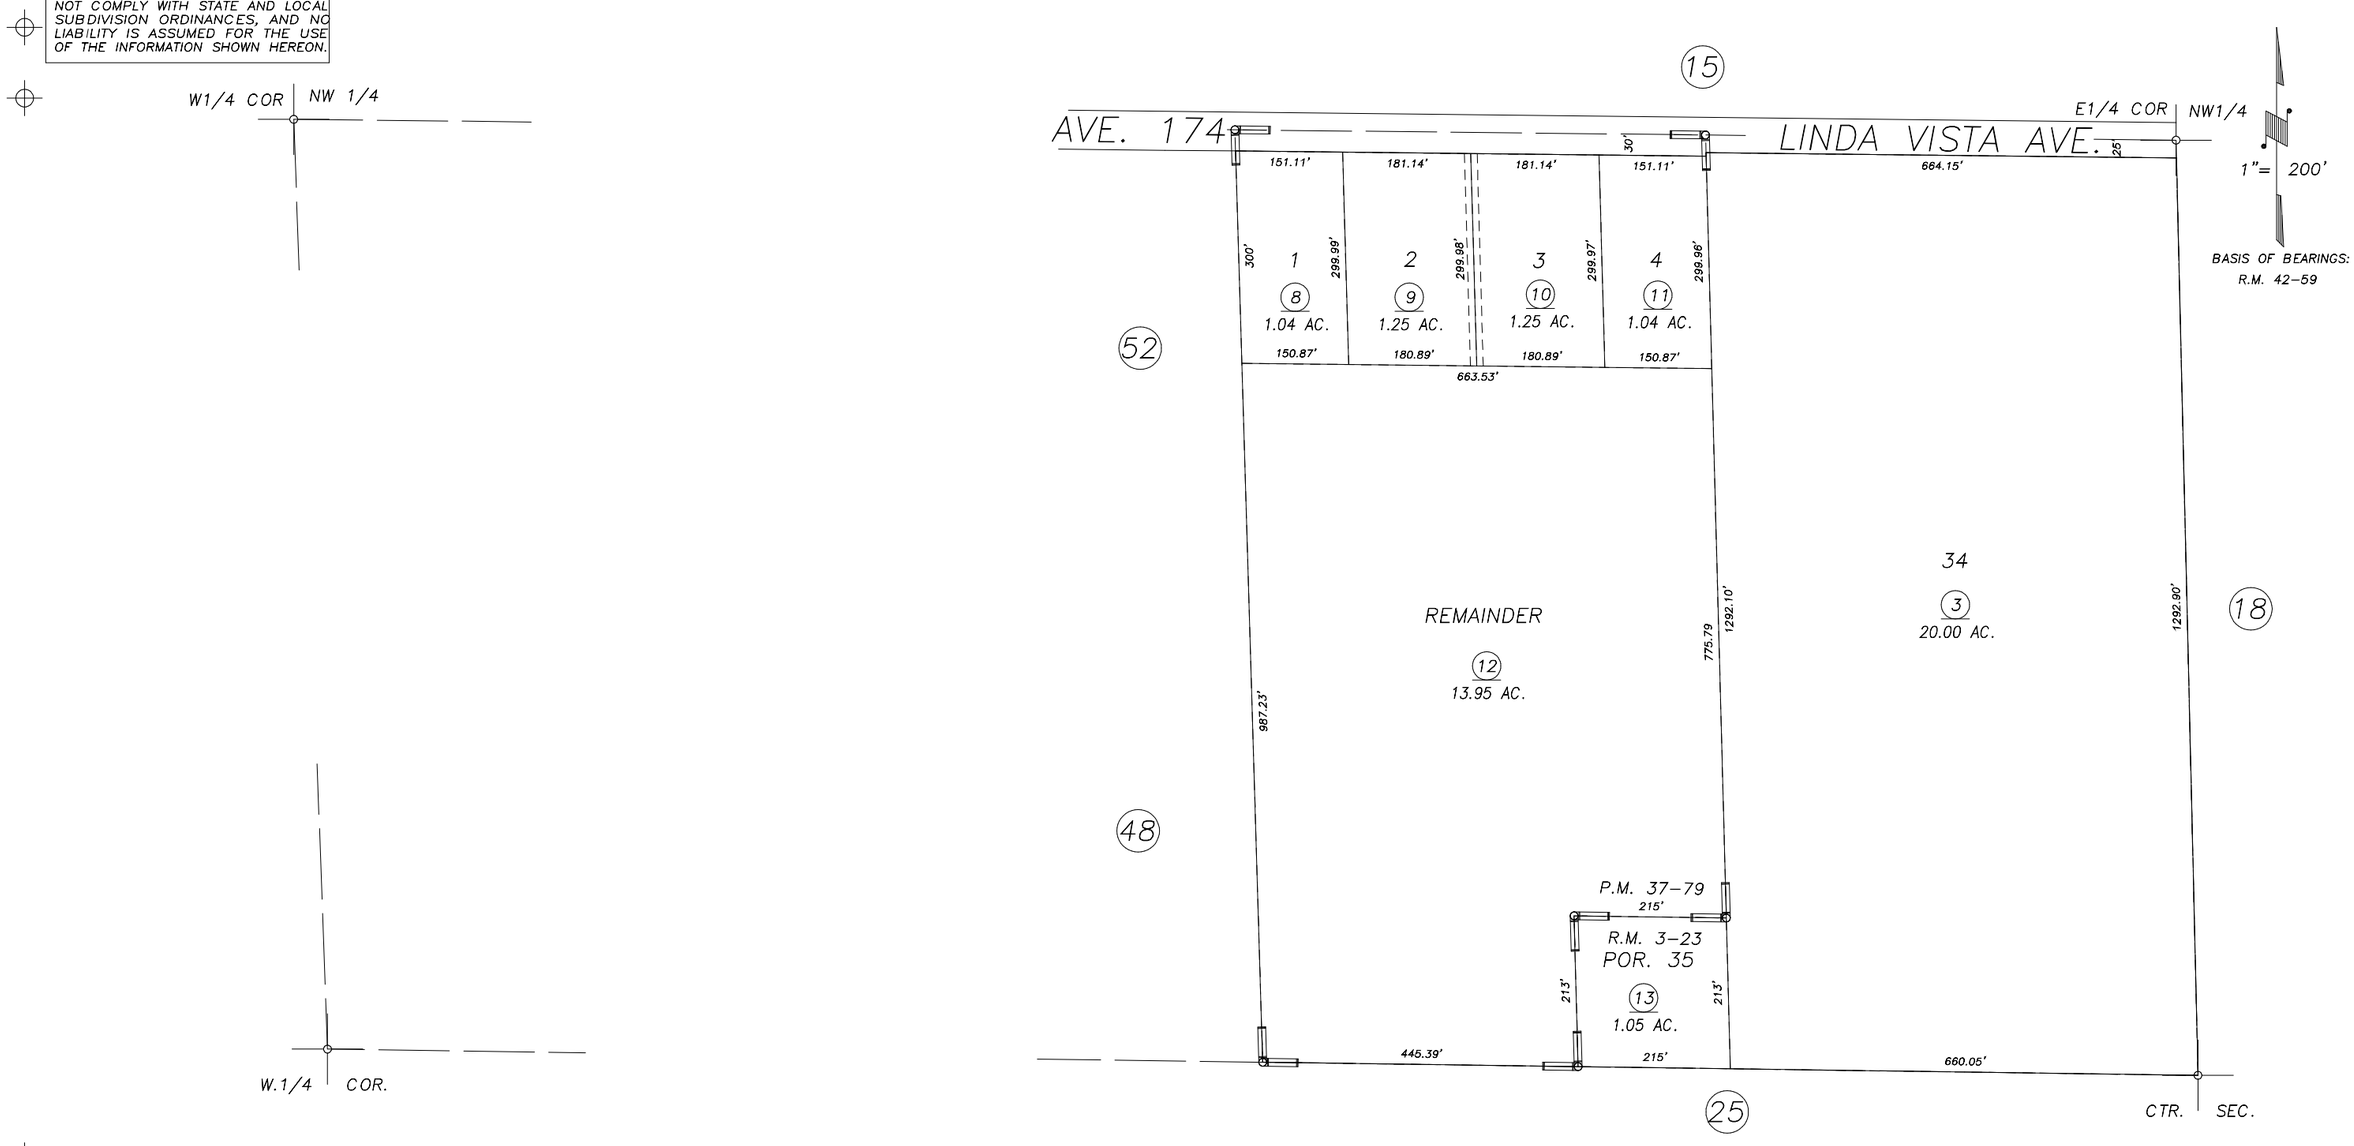

W.1/4 COR.

POR. PIONEER LD. CO'S 2ND SUB., R.M. 3–23
PARCEL MAP NO. 3676, P.M. 37–79

VICINITY OF PORTERVILLE
ASSESSOR'S MAPS BK.243 , PG.16
COUNTY OF TULARE, CALIFORNIA, U.S.A.

NOTE: Assessor's Parcel Numbers Shown in Circles (1)
Assessor's Block Numbers Shown in Elipses (123)

REVISION	DATE	TECH
2007–0030744	6/16/2008	JLC