DISCLAIMER

THIS MAP WAS PREPARED FOR LOCAL PROPERTY ASSESSMENT PURPOSES ONLY AND THE PARCELS SHOWN HEREON MAY NOT COMPLY WITH STATE AND LOCAL SUBDIVISION ORDINANCES, AND NO LIABILITY IS ASSUMED FOR THE USE OF THE INFORMATION SHOWN HEREON. R & T CODE SEC. 327, 408.3, ETC

N1/2 OF SE1/4 SEC.15, T.21S., R.27E., M.D.B.&M.

Tax Area Codes 243–19

004–000
004–139
004–149
004–150

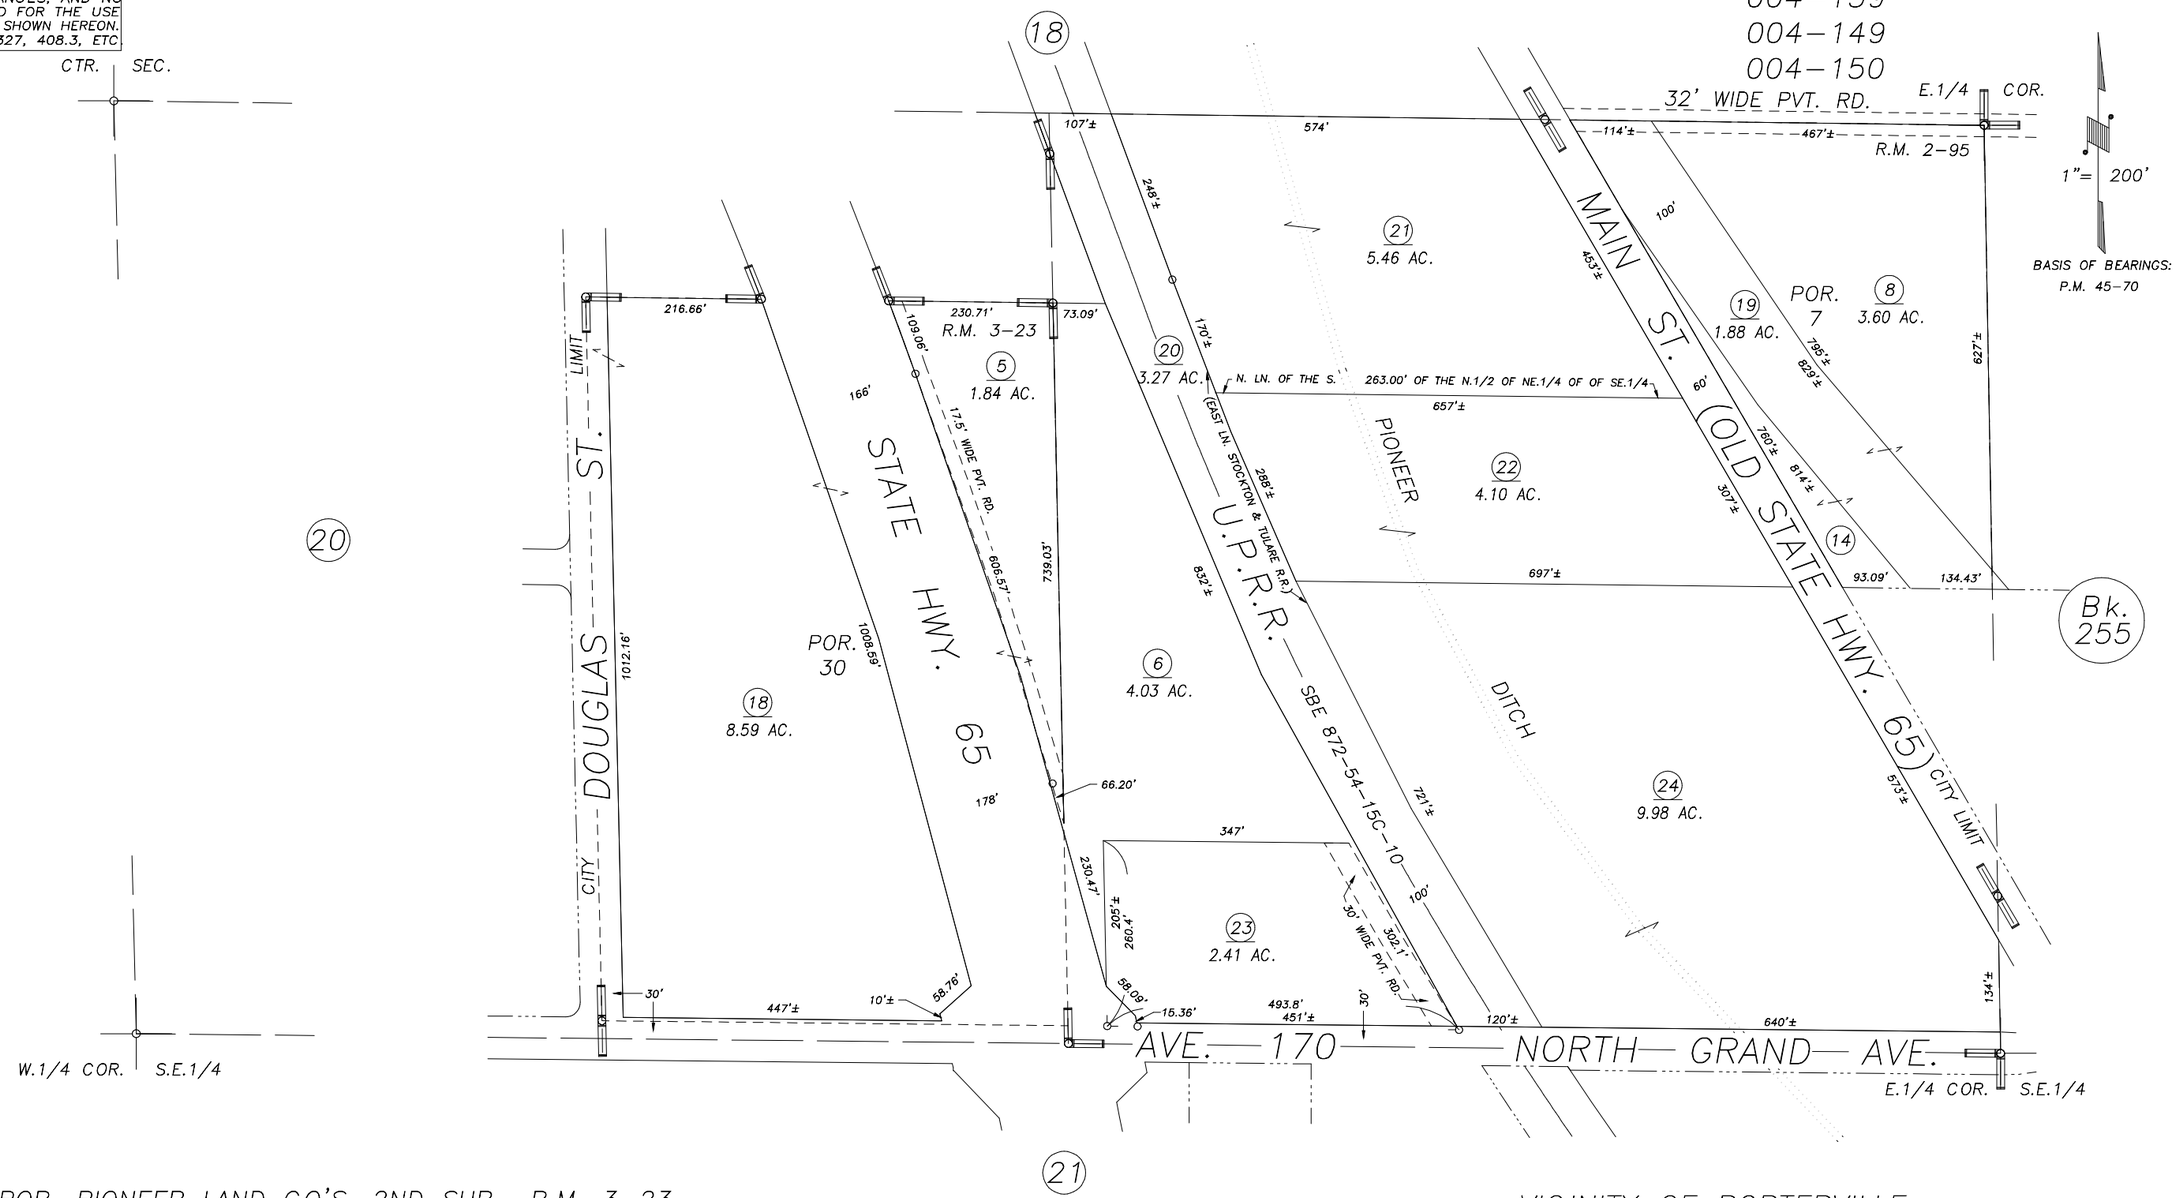

POR. PIONEER LAND CO'S. 2ND SUB., R.M. 3–23
POR. SUNNYSIDE ORANGE COL., R.M. 2–95
POR. RECORD OF SURVEY, L.S. 17–85 (STATE HWY. 65)
POR. RECORD OF SURVEY, L.S. 21–68 (SEC. 15, ETC.)

VICINITY OF PORTERVILLE
ASSESSOR'S MAPS BK.243 , PG.19
COUNTY OF TULARE, CALIFORNIA, U.S.A.

NOTE: Assessor's Parcel Numbers Shown in Circles (1)
Assessor's Block Numbers Shown in Ellipses (123)

REVISION	DATE	TECH
TRAC CHANGE ONLY	06/10/2015	RLW