S1/2 OF SE1/4 SEC.16, T.21S., R.27E., M.D.B.&M.

Tax Area Code 243-30

004-124 126-001
004-130 004-125
004-106

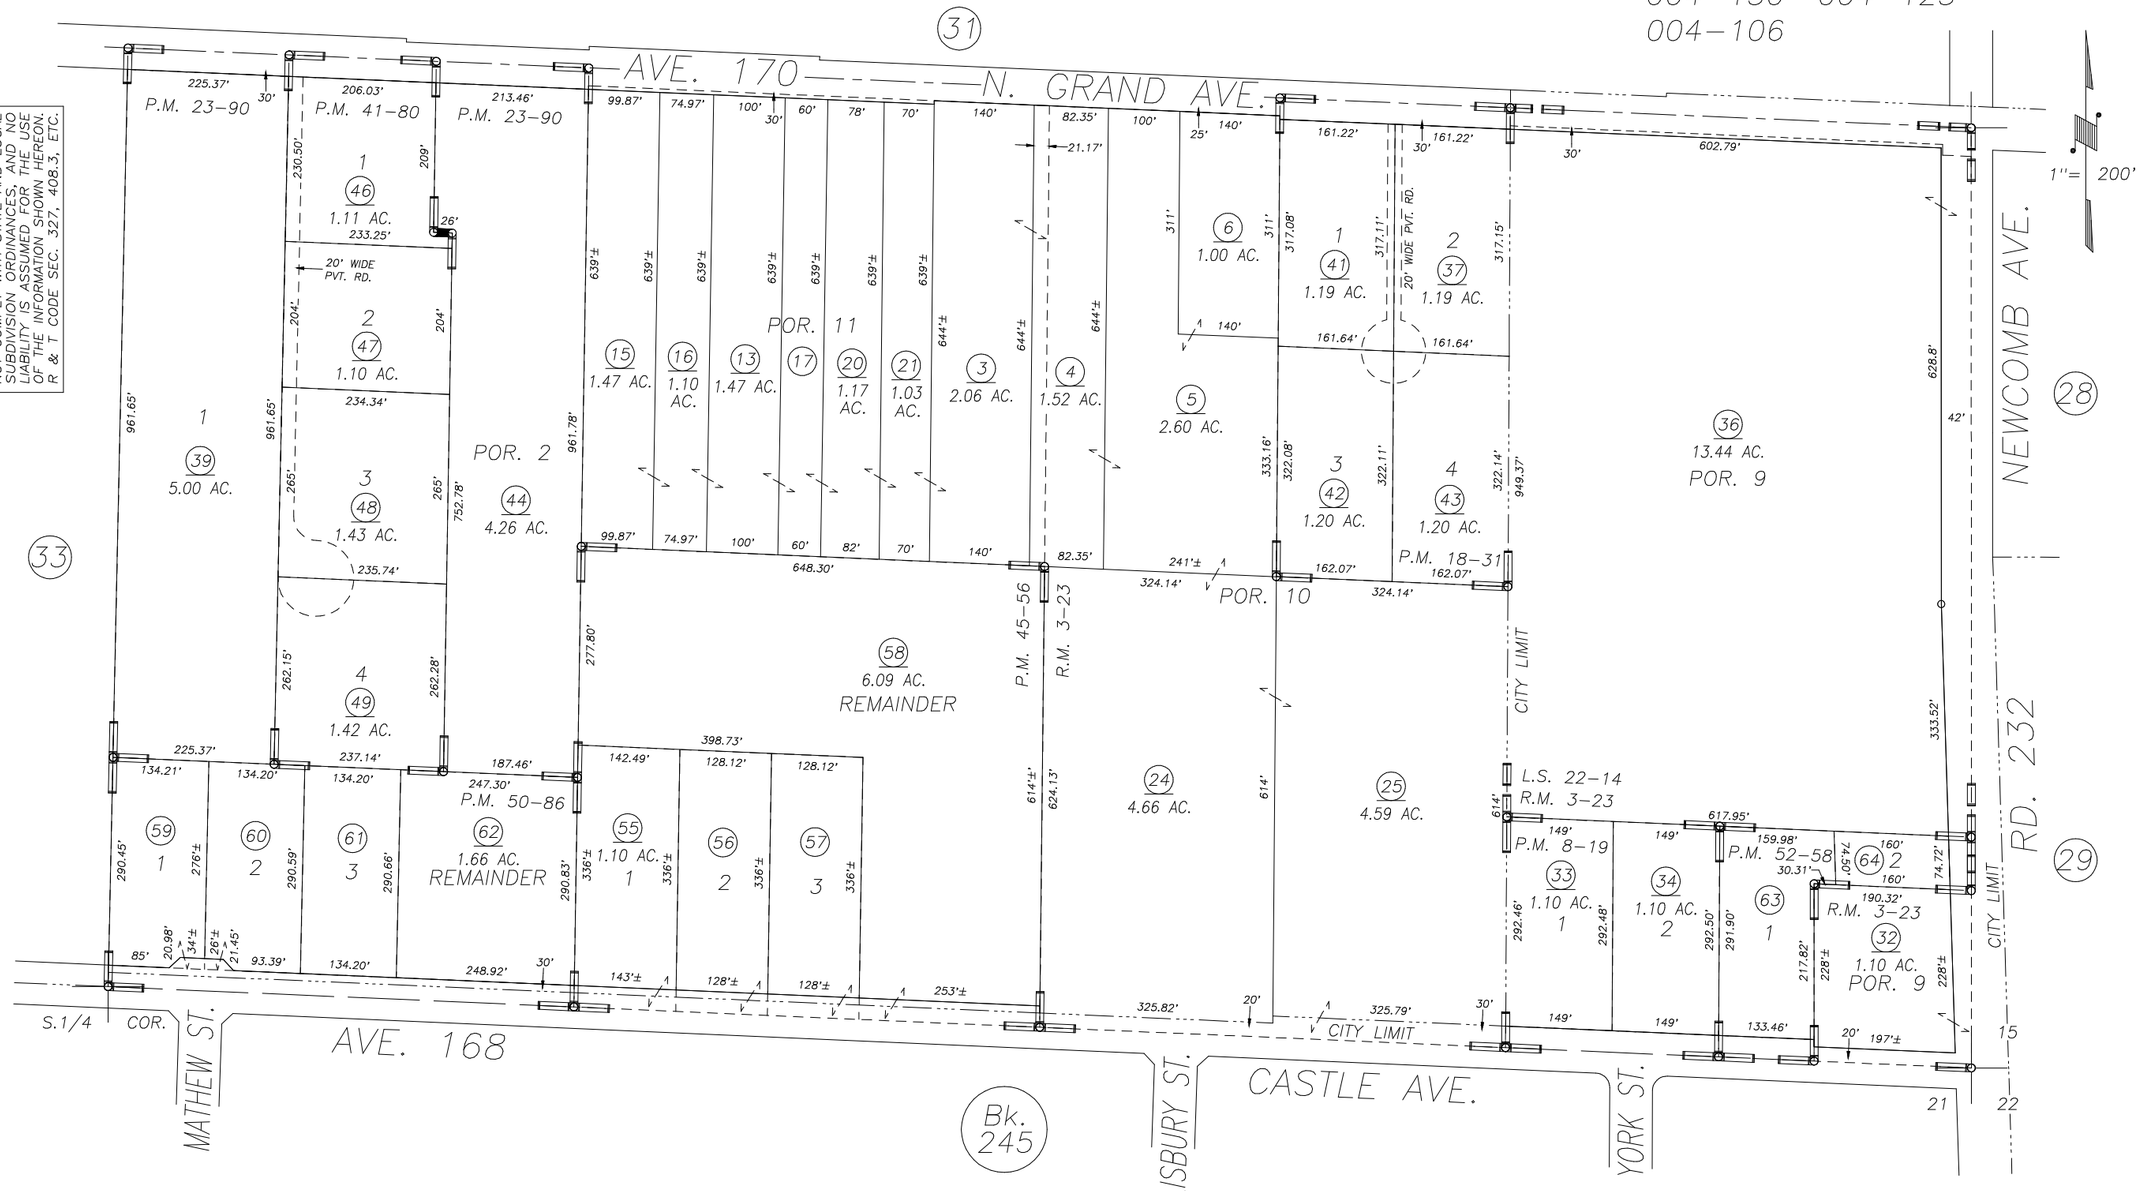

DISCLAIMER

THIS MAP WAS PREPARED FOR LOCAL PROPERTY ASSESSMENT PURPOSES ONLY AND THE PARCELS SHOWN HEREON MAY NOT COMPLY WITH STATE AND LOCAL SUBDIVISION ORDINANCES, AND NO LIABILITY IS ASSUMED FOR THE USE OF THE INFORMATION SHOWN HEREON. R & T CODE SEC. 327, 408.3, ETC.

POR. PIONEER LAND CO'S 2ND SUB., R.M. 3-23
PARCEL MAP NO. 719, P.M. 8-19
PARCEL MAP NO. 1730, P.M. 18-31
PARCEL MAP NO. 2289, P.M. 23-90
PARCEL MAP NO. 4076, P.M. 41-80
RECORD OF SURVEY, L.S. 22-14
PARCEL MAP NO. 4451, P.M. 45-56
PARCEL MAP NO. 4981, P.M. 50-86
PARCEL MAP NO. 5151, P.M. 52-58

CITY OF PORTERVILLE
ASSESSOR'S MAPS BK. 243 , PG. 30
COUNTY OF TULARE, CALIFORNIA, U.S.A.

NOTE: Assessor's Parcel Numbers Shown in Circles (1)
Assessor's Block Numbers Shown in Elipses (123)

REVISION	DATE	TECH
2015-0076629	01/28/2016	ARL