DISCLAIMER

THIS MAP WAS PREPARED FOR LOCAL PROPERTY ASSESSMENT PURPOSES ONLY. THE PARCELS SHOWN HEREON MAY NOT COMPLY WITH STATE AND LOCAL SUBDIVISION ORDINANCES. NO LIABILITY IS ASSUMED FOR THE USE OF THE INFORMATION HEREON.

REVISED: 03/10/2010
REASON: 2008-0062507
CAD TECH: LLB

N1/2 OF SW1/4 SEC. 16, T.21S., R.27E., M.D.B.&M.

TAX CODE AREA 243-32
126-001

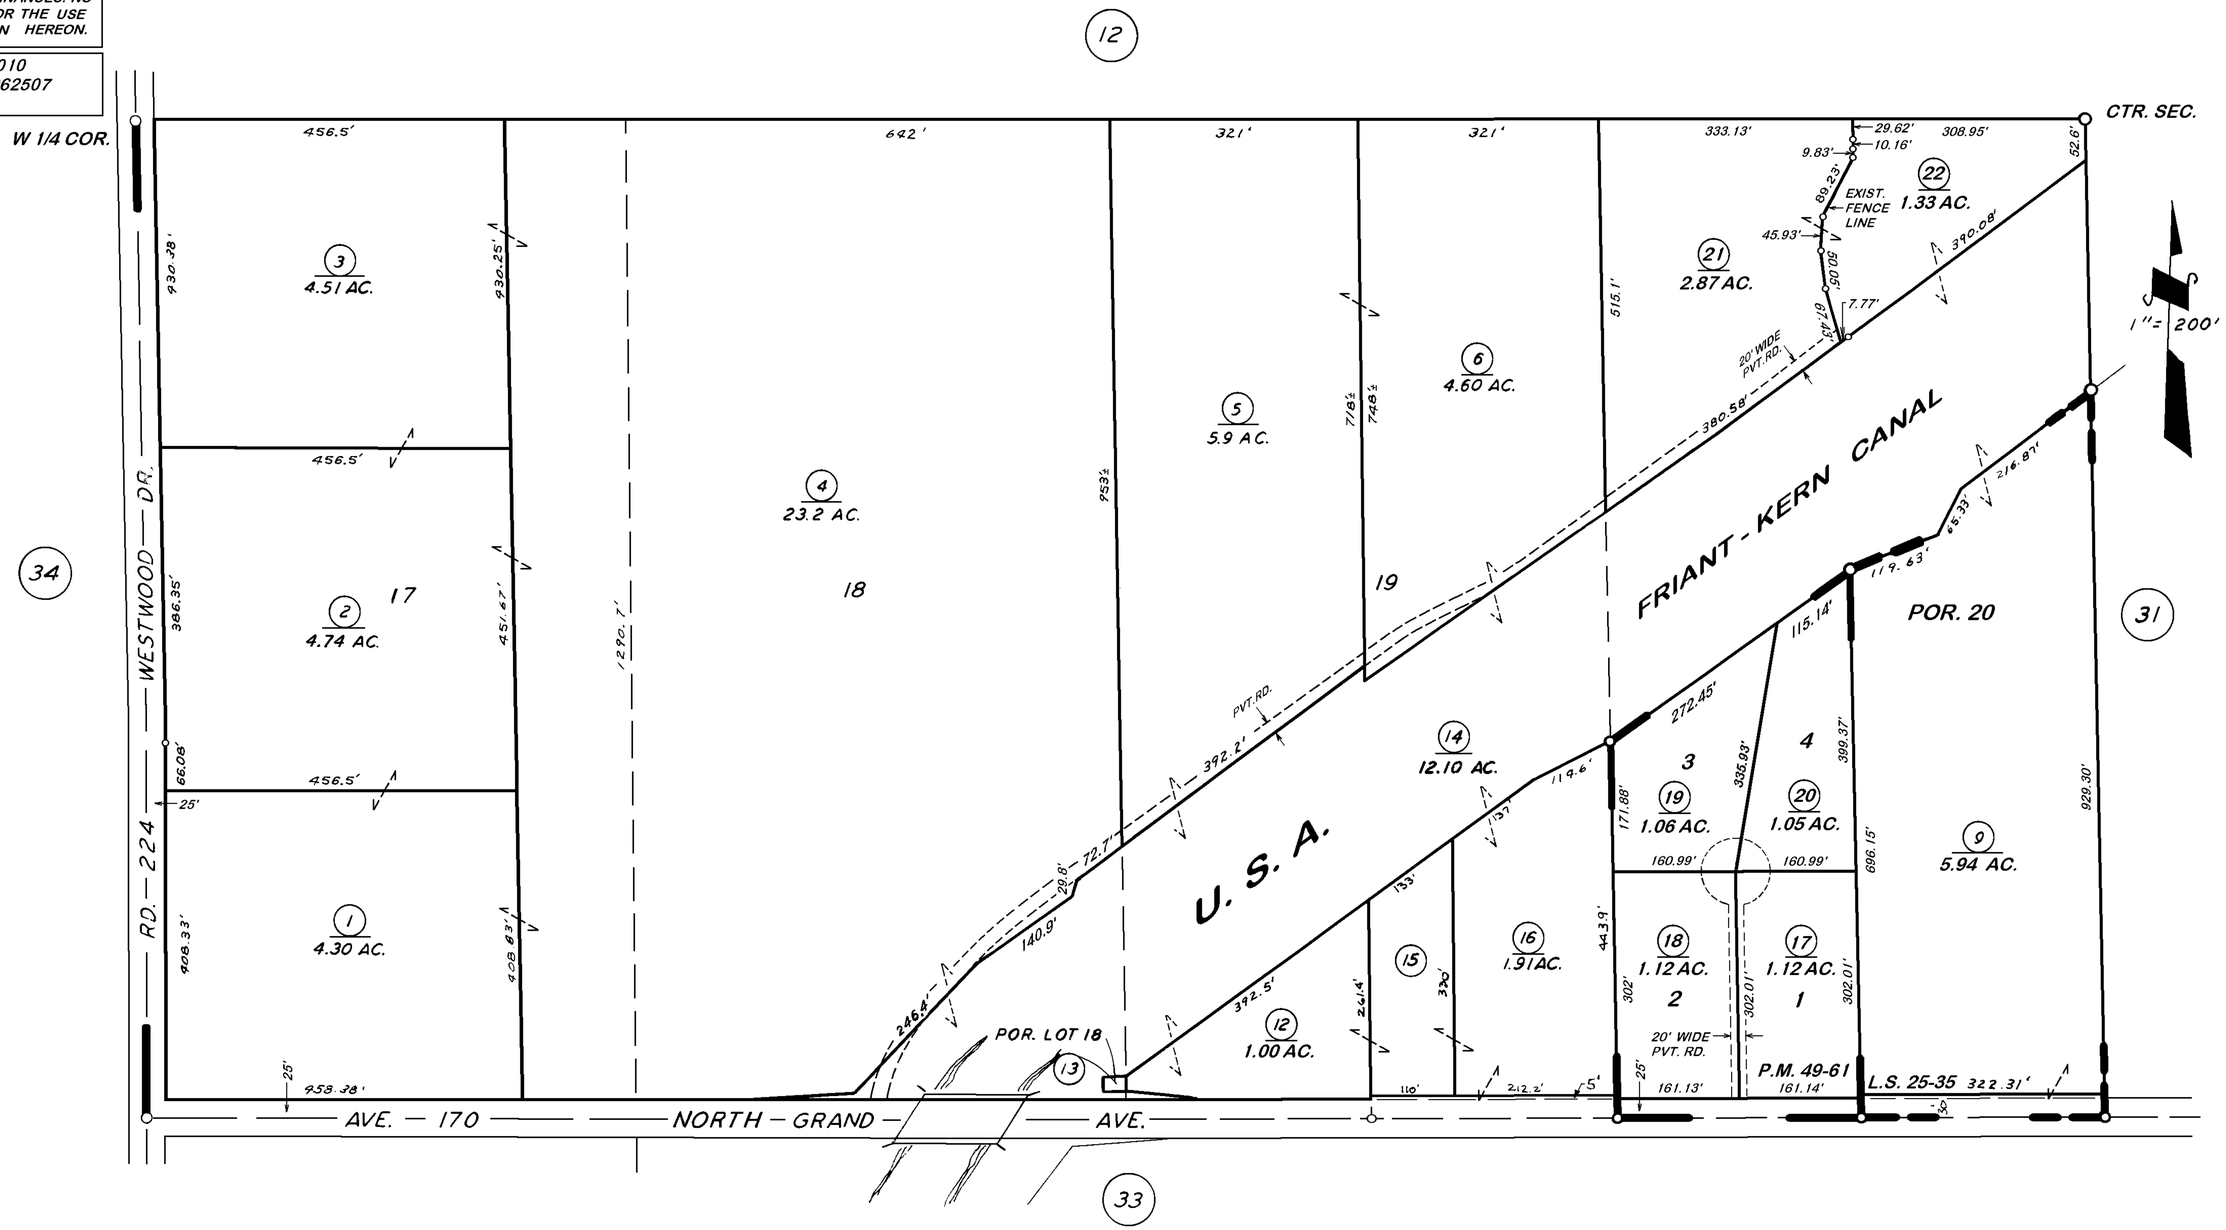

POR. PIONEER LAND CO.'S 2ND SUB., R.M. 3-23
POR. RECORD OF SURVEY, L.S. 25-35
PARCEL MAP NO. 4856, P.M. 49-61

VICINITY OF PORTERVILLE

ASSESSOR'S MAPS BK. 243, PG. 32
COUNTY OF TULARE, CALIF.

NOTE — ASSESSOR'S BLOCK NUMBERS SHOWN IN ELLIPSES
ASSESSOR'S PARCEL NUMBERS SHOWN IN CIRCLES