DISCLAIMER

THIS MAP WAS PREPARED FOR LOCAL PROPERTY ASSESSMENT PURPOSES ONLY AND THE PARCELS SHOWN HEREON MAY NOT COMPLY WITH STATE AND LOCAL SUBDIVISION ORDINANCES, AND NO LIABILITY IS ASSUMED FOR THE USE OF THE INFORMATION SHOWN HEREON.

S1/2 SEC. 17, T.21S., R.27E., M.D.B.&M.

Tax Area Code 243-34
061-000

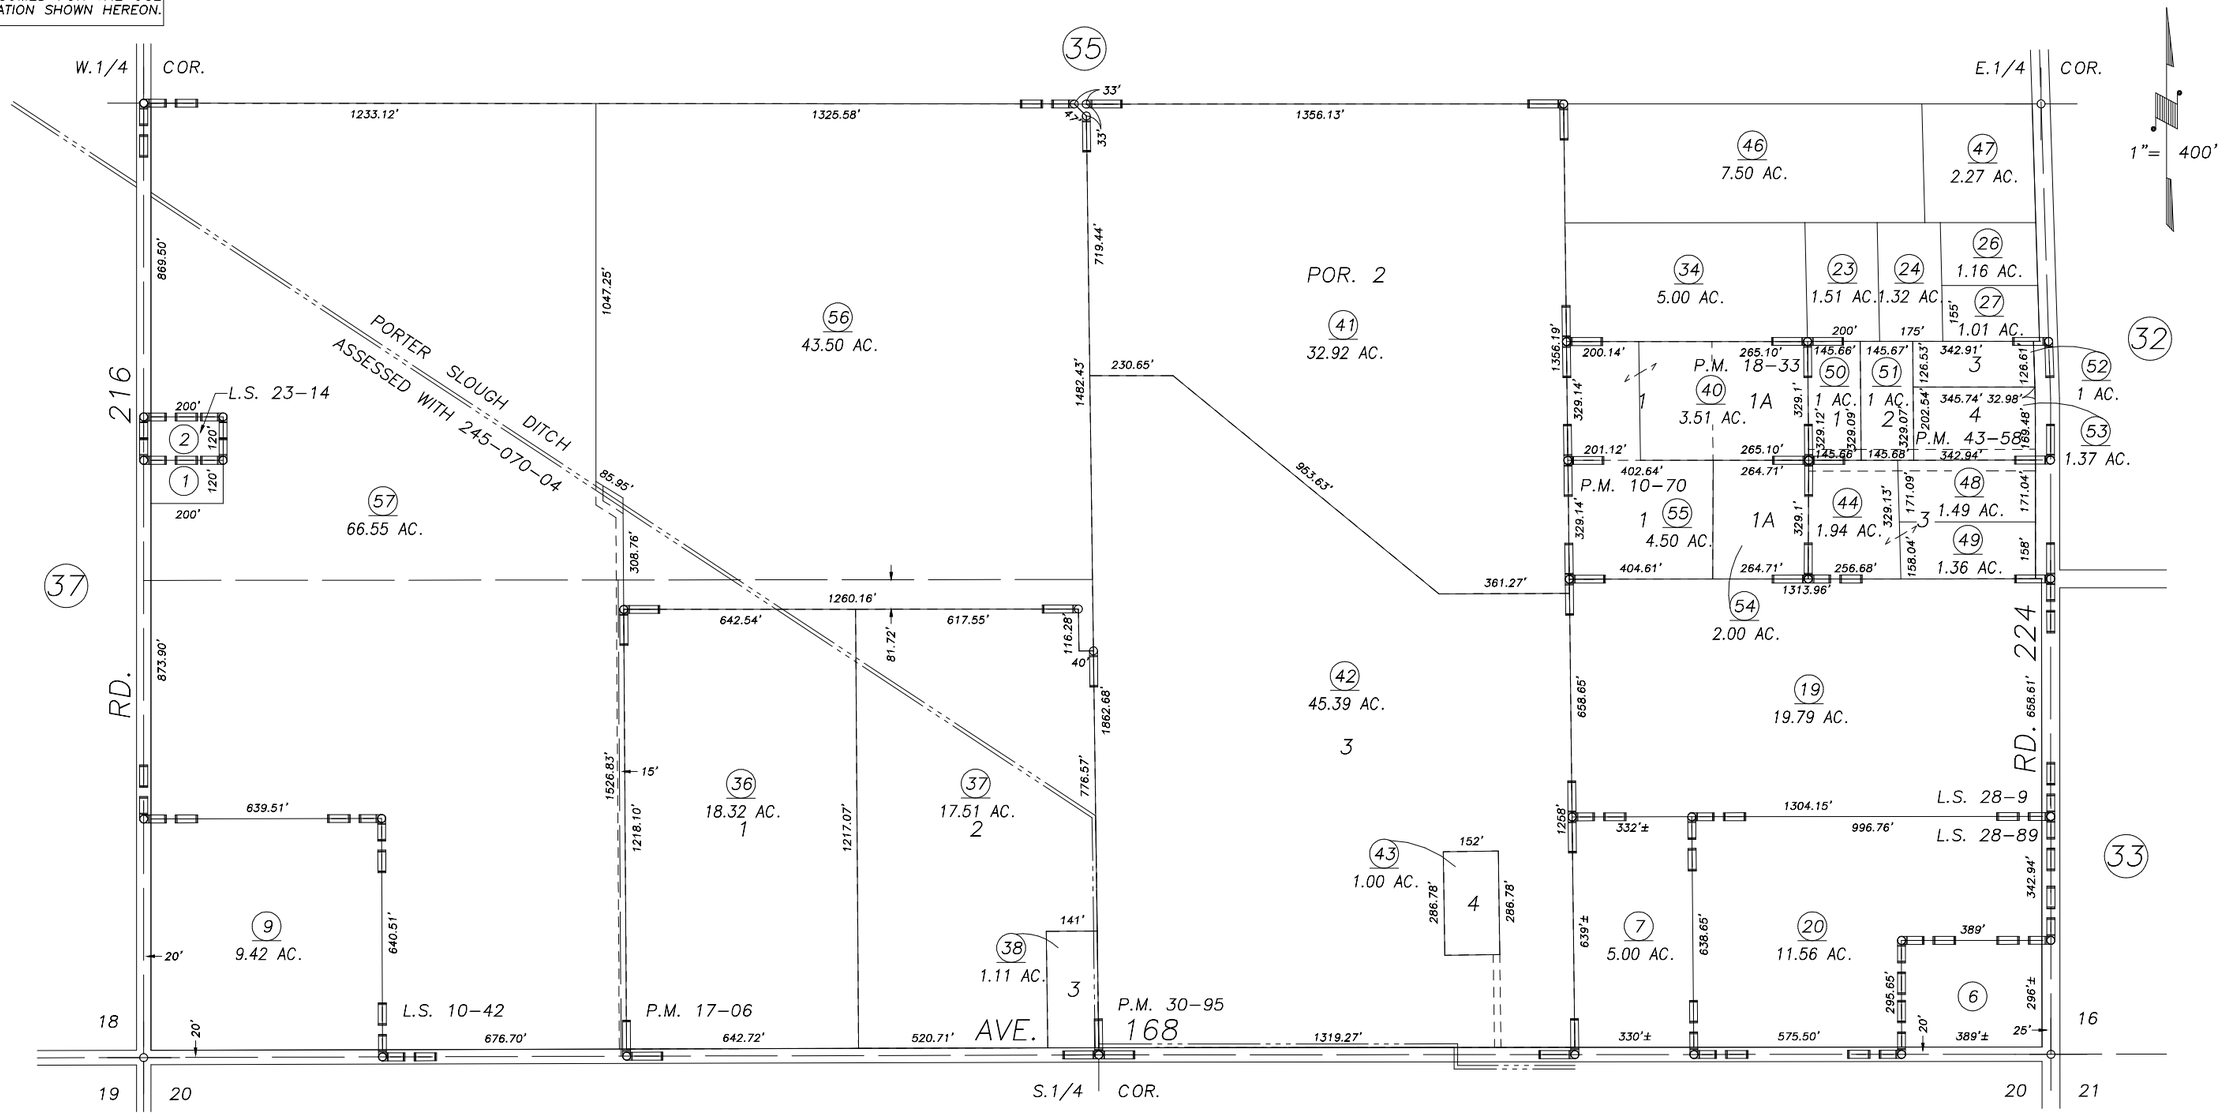

Bk. 240

RECORD OF SURVEY, L.S. 1-10 (SW 1/4)
PARCEL MAP 602, P.M. 7-02
PARCEL MAP 969, P.M. 10-70
PARCEL MAP 1605, P.M. 17-06
PARCEL MAP 1732, P.M. 18-33
RECORD OF SURVEY, L.S. 10-42 (SW 1/4)
POR. PARCEL MAP 2994, P.M. 30-95
PARCEL MAP NO. 4254, P.M. 43-58
RECORD OF SURVEY, L.S. 23-14
RECORD OF SURVEY, L.S. 28-9
RECORD OF SURVEY, L.S. 28-89

VICINITY OF PORTERVILLE
ASSESSOR'S MAPS BK.243 , PG.34
COUNTY OF TULARE, CALIFORNIA, U.S.A.

NOTE: Assessor's Parcel Numbers Shown in Circles (1)
Assessor's Block Numbers Shown in Elipses (123)

REVISION	DATE	TECH
2010-0059697	04/02/2013	RLW