NW 1/4 OF S 1/2 SEC. 9, T.21S., R.27E., M.D.B.& M

TAX CODE AREA 126-006

243-39

DISCLAIMER

THIS MAP WAS PREPARED FOR LOCAL PROPERTY ASSESSMENT PURPOSES ONLY. THE PARCELS SHOWN HEREON MAY NOT COMPLY WITH STATE AND LOCAL SUBDIVISION ORDINANCES. NO LIABILITY IS ASSUMED FOR THE USE OF THE INFORMATION HEREON.

REVISED: 12/22/2011
REASON: 2011-0065306
CAD TECH: LLB

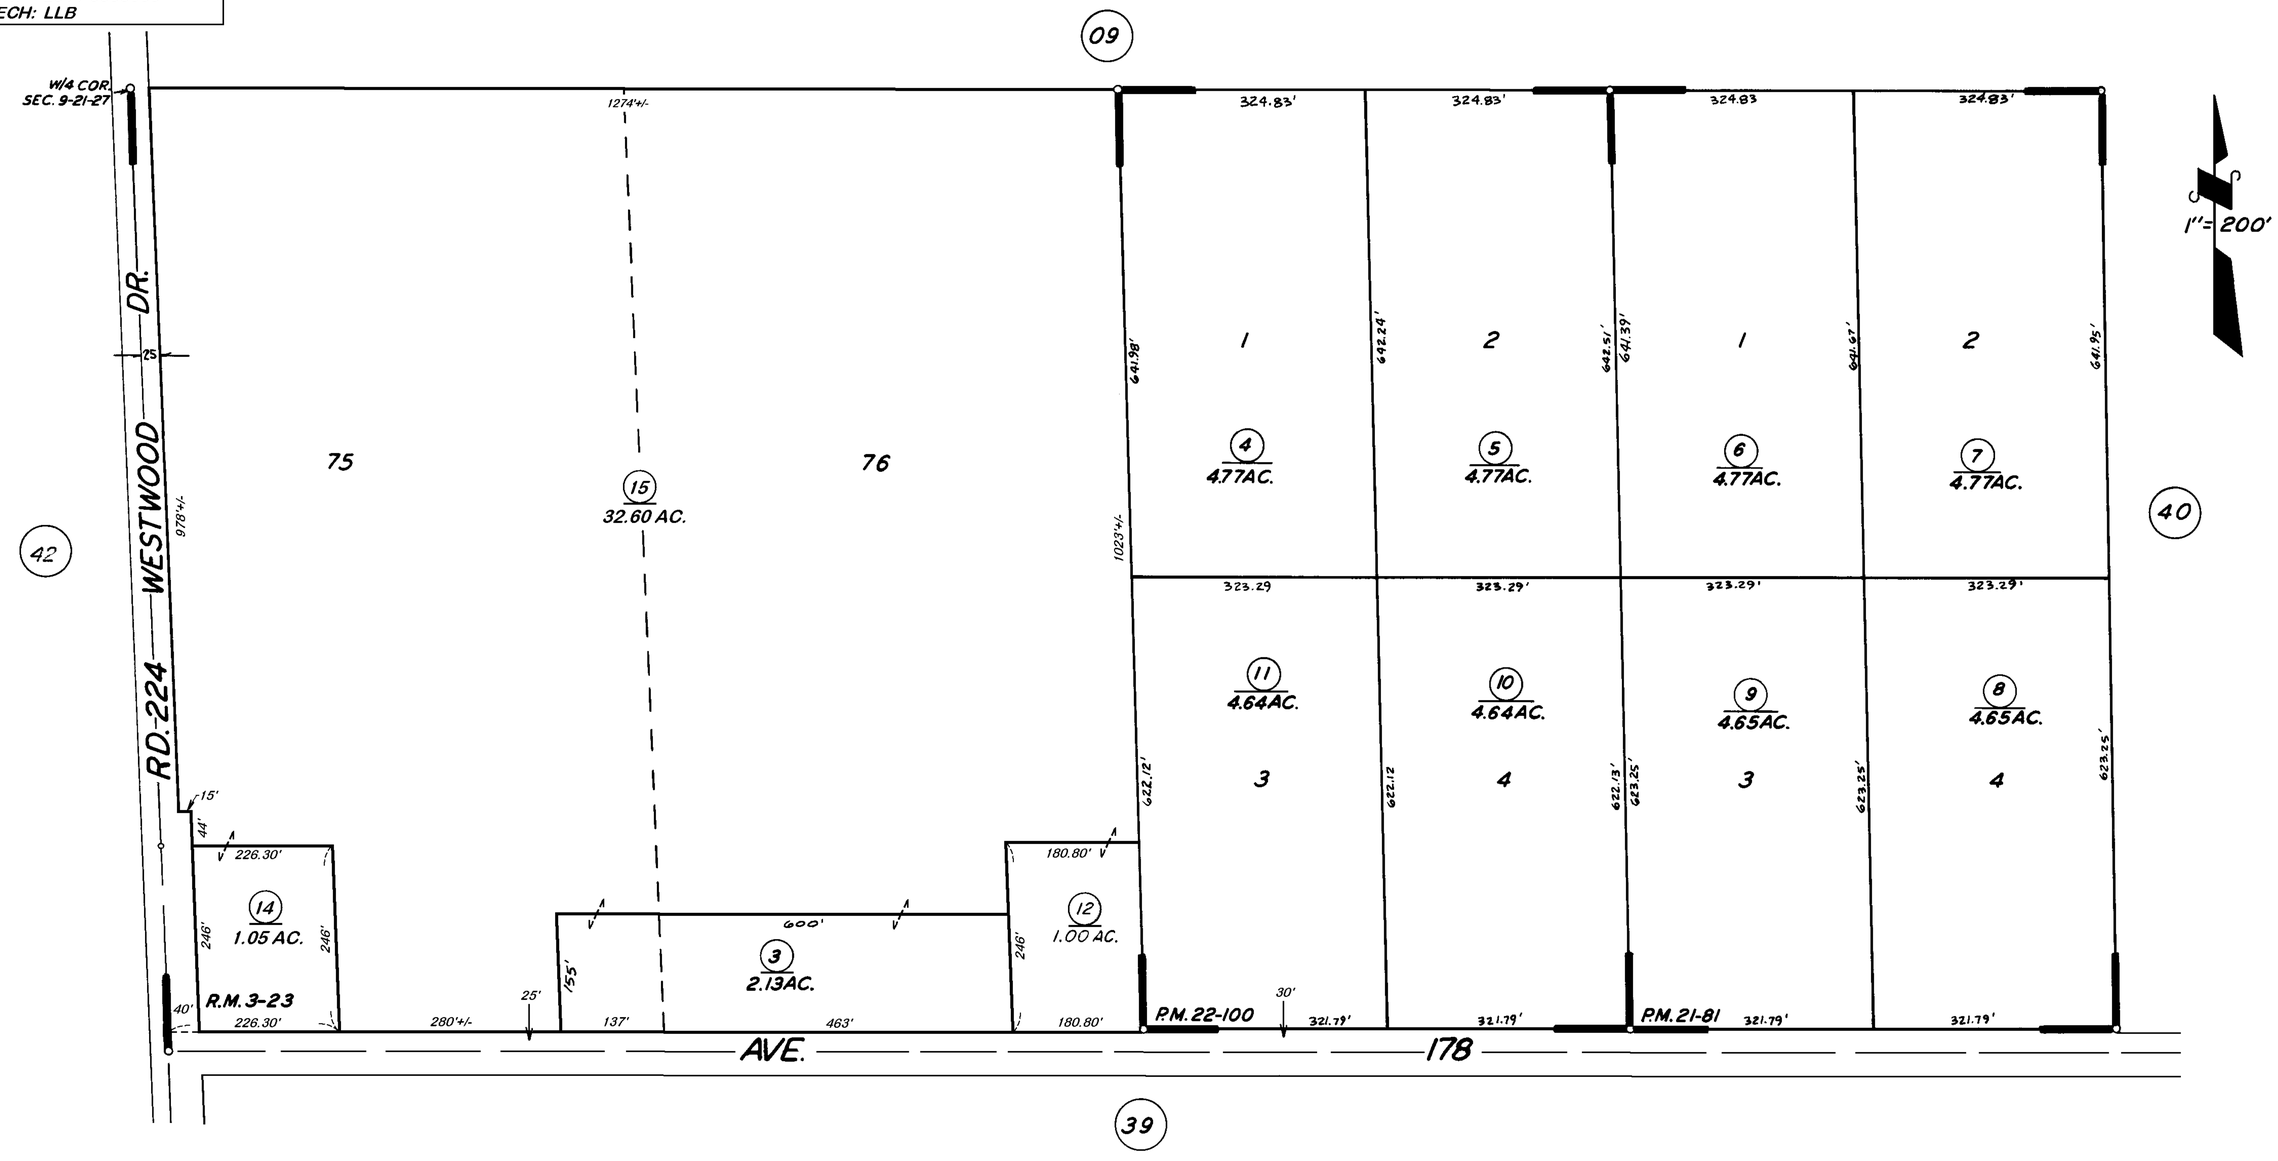

POR. PIONEER LAND CO. 2ND SUB. R.M. 3-23
PARCEL MAP 2080 P.M. 21-81
PARCEL MAP 2199 P.M. 22-100

VICINITY OF PORTERVILLE
ASSESSOR'S MAPS BK. 243, PG. 39
COUNTY OF TULARE, CALIF.

NOTE — ASSESSOR'S BLOCK NUMBERS SHOWN IN ELLIPSES
ASSESSOR'S PARCEL NUMBERS SHOWN IN CIRCLES