S1/2, NE 1/4, SEC. 6, T.21S., R.27E., M.D.B.&M.

TAX CODE AREA 243-41
141-013

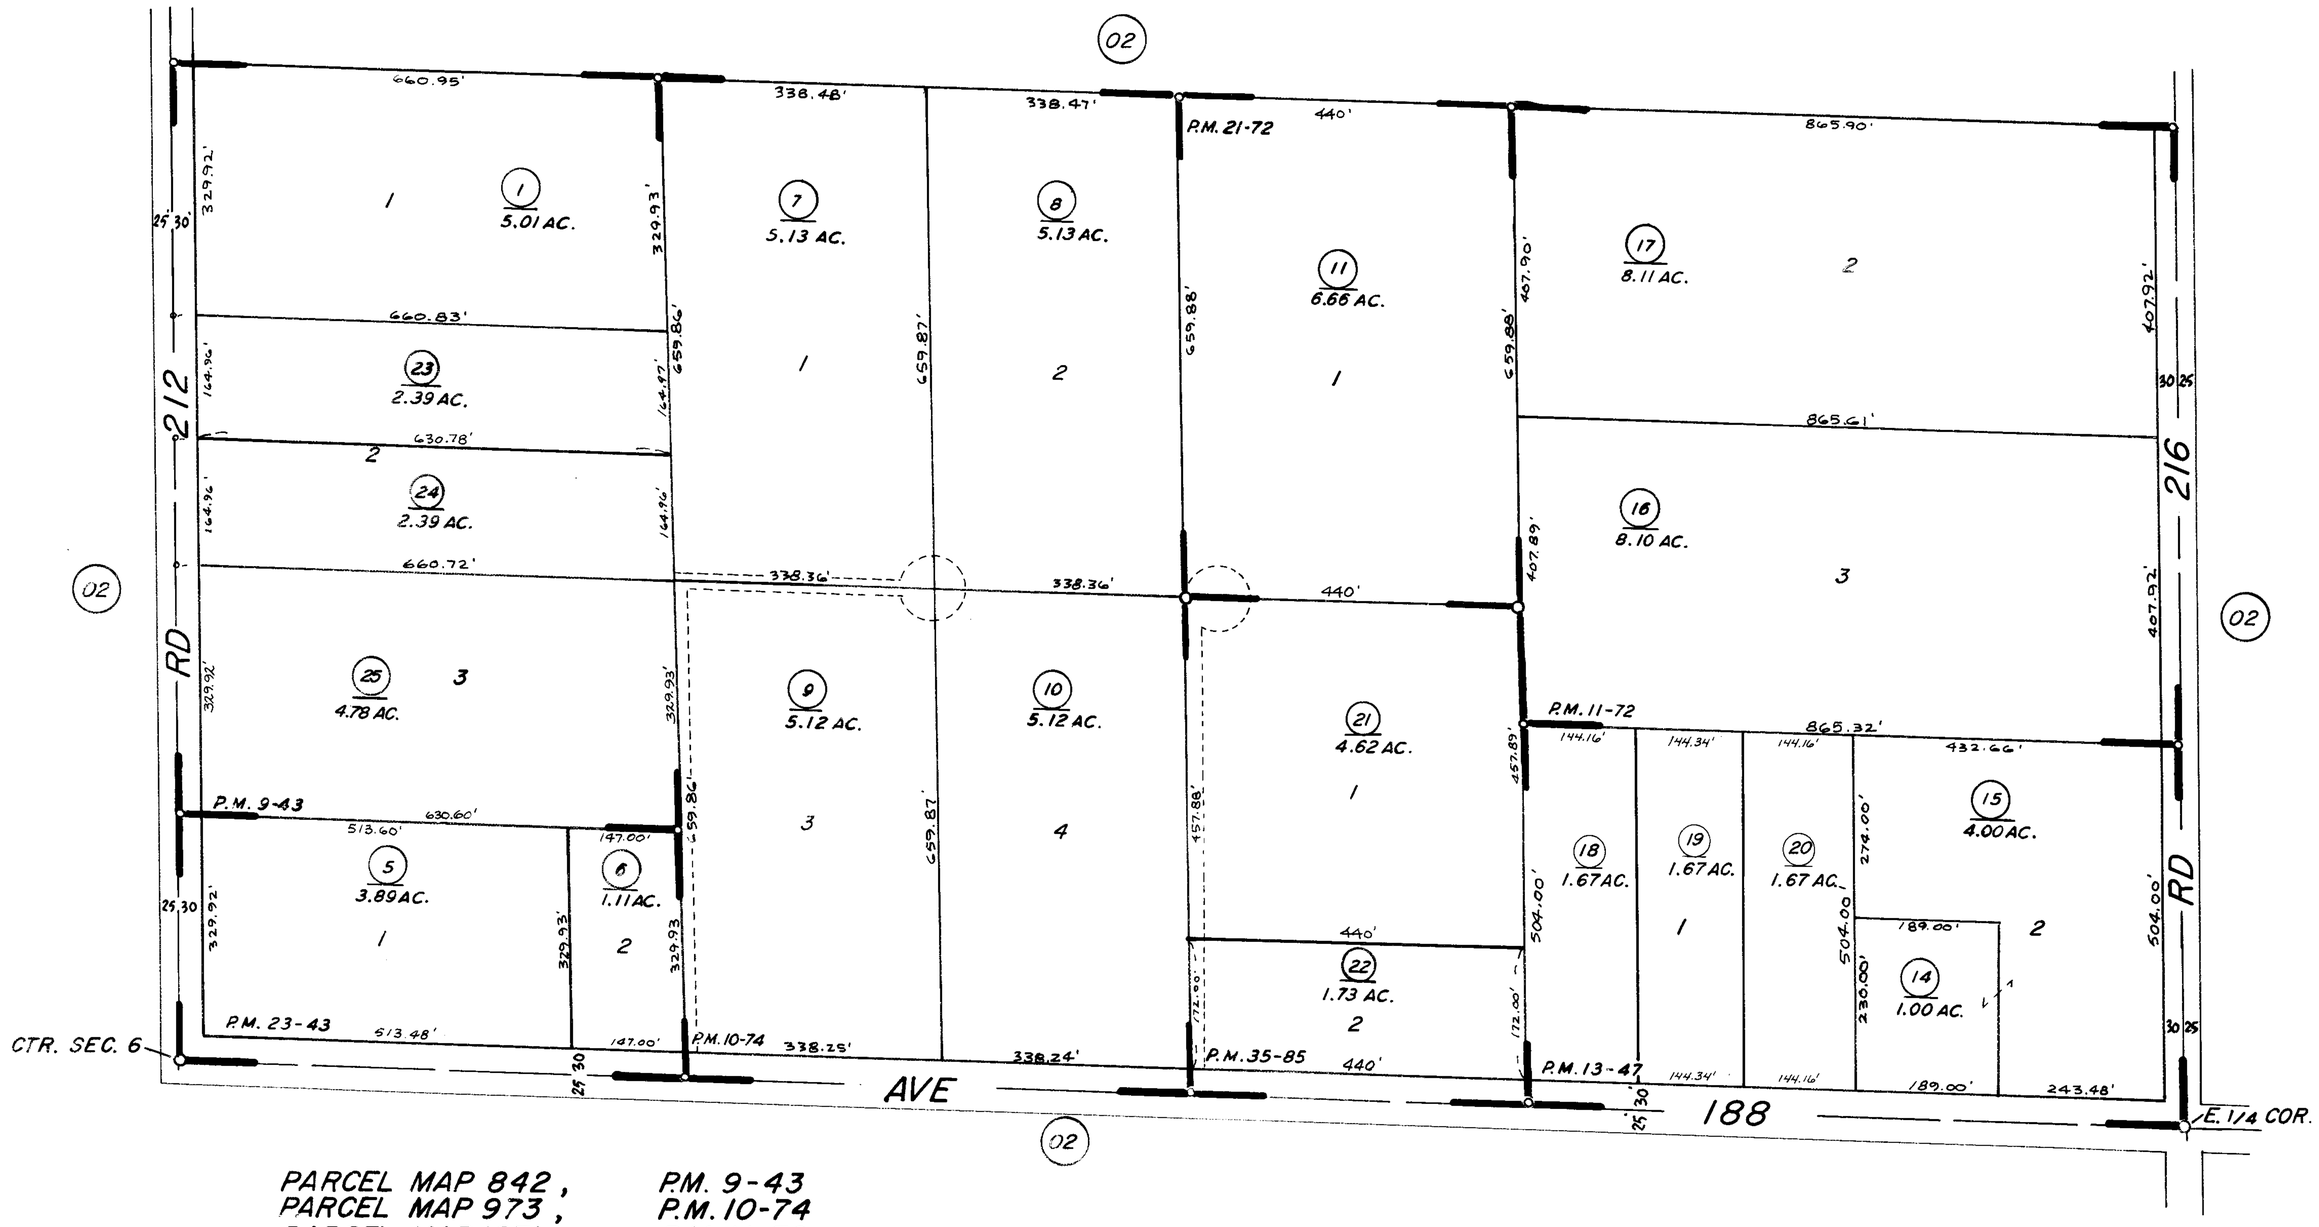

PARCEL MAP 842, P.M. 9-43
PARCEL MAP 973, P.M. 10-74
PARCEL MAP 1071, P.M. 11-72
PARCEL MAP 1246, P.M. 13-47
PARCEL MAP 2071, P.M. 21-72
PARCEL MAP 2242, P.M. 23-43
PARCEL MAP 3483, P.M. 35-85

ASSESSOR'S MAPS BK. 243 PG. 41

COUNTY OF TULARE, CALIF.

NOTE—ASSESSOR'S BLOCK NUMBERS SHOWN IN ELLIPSES
ASSESSOR'S PARCEL NUMBERS SHOWN IN CIRCLES