S1/2 SEC. 8, T. 21S., R.27E., M.D.B. & M.

TAX CODE AREA 243-42
61-001
126-006

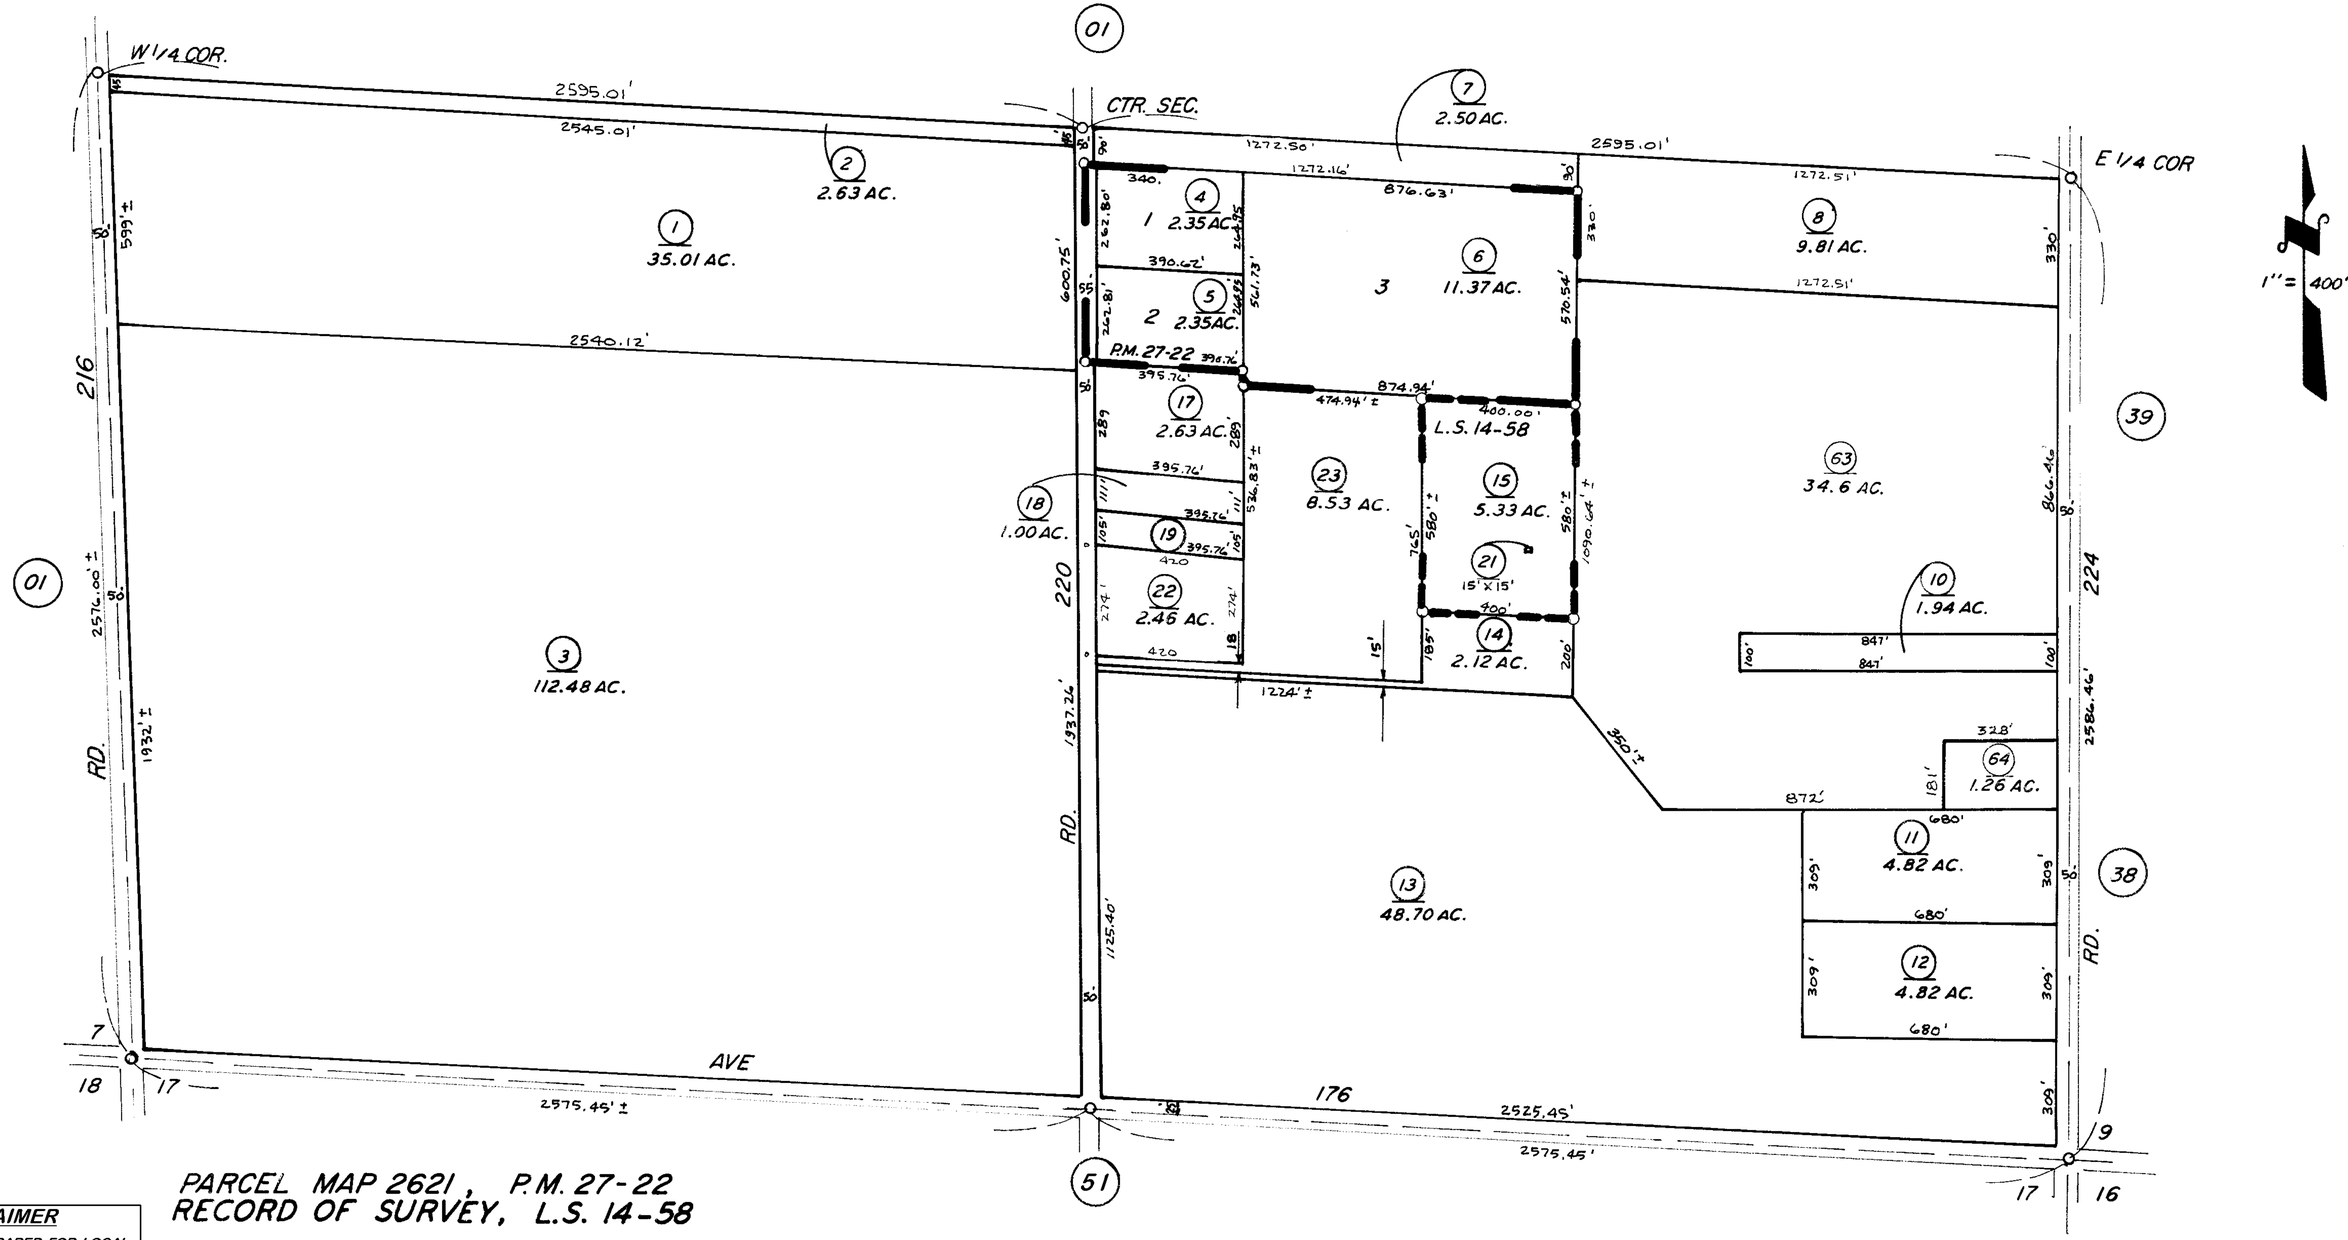

PARCEL MAP 2621, P.M. 27-22
RECORD OF SURVEY, L.S. 14-58

DISCLAIMER

THIS MAP WAS PREPARED FOR LOCAL PROPERTY ASSESSMENT PURPOSES ONLY. THE PARCELS SHOWN HEREON MAY NOT COMPLY WITH STATE AND LOCAL SUBDIVISION ORDINANCES. NO LIABILITY IS ASSUMED FOR THE USE OF THE INFORMATION HEREON.

REVISED: 11/29/2005
REASON: UPDATE ADJ. PG. NO.
TECHNICIAN: KMS

ASSESSOR'S MAPS BK. 243 PG. 42
COUNTY OF TULARE, CALIF.

NOTE—ASSESSOR'S BLOCK NUMBERS SHOWN IN ELLIPSES
ASSESSOR'S PARCEL NUMBERS SHOWN IN CIRCLES