DISCLAIMER

THIS MAP WAS PREPARED FOR LOCAL PROPERTY ASSESSMENT PURPOSES ONLY AND THE PARCELS SHOWN HEREON MAY NOT COMPLY WITH STATE AND LOCAL SUBDIVISION ORDINANCES, AND NO LIABILITY IS ASSUMED FOR THE USE OF THE INFORMATION SHOWN HEREON.

N1/2 OF SE1/4 SEC.10, T.21S., R.27E., M.D.B.&M.

Tax Area Codes 243–43
004–006
004–022
126–006
139–005

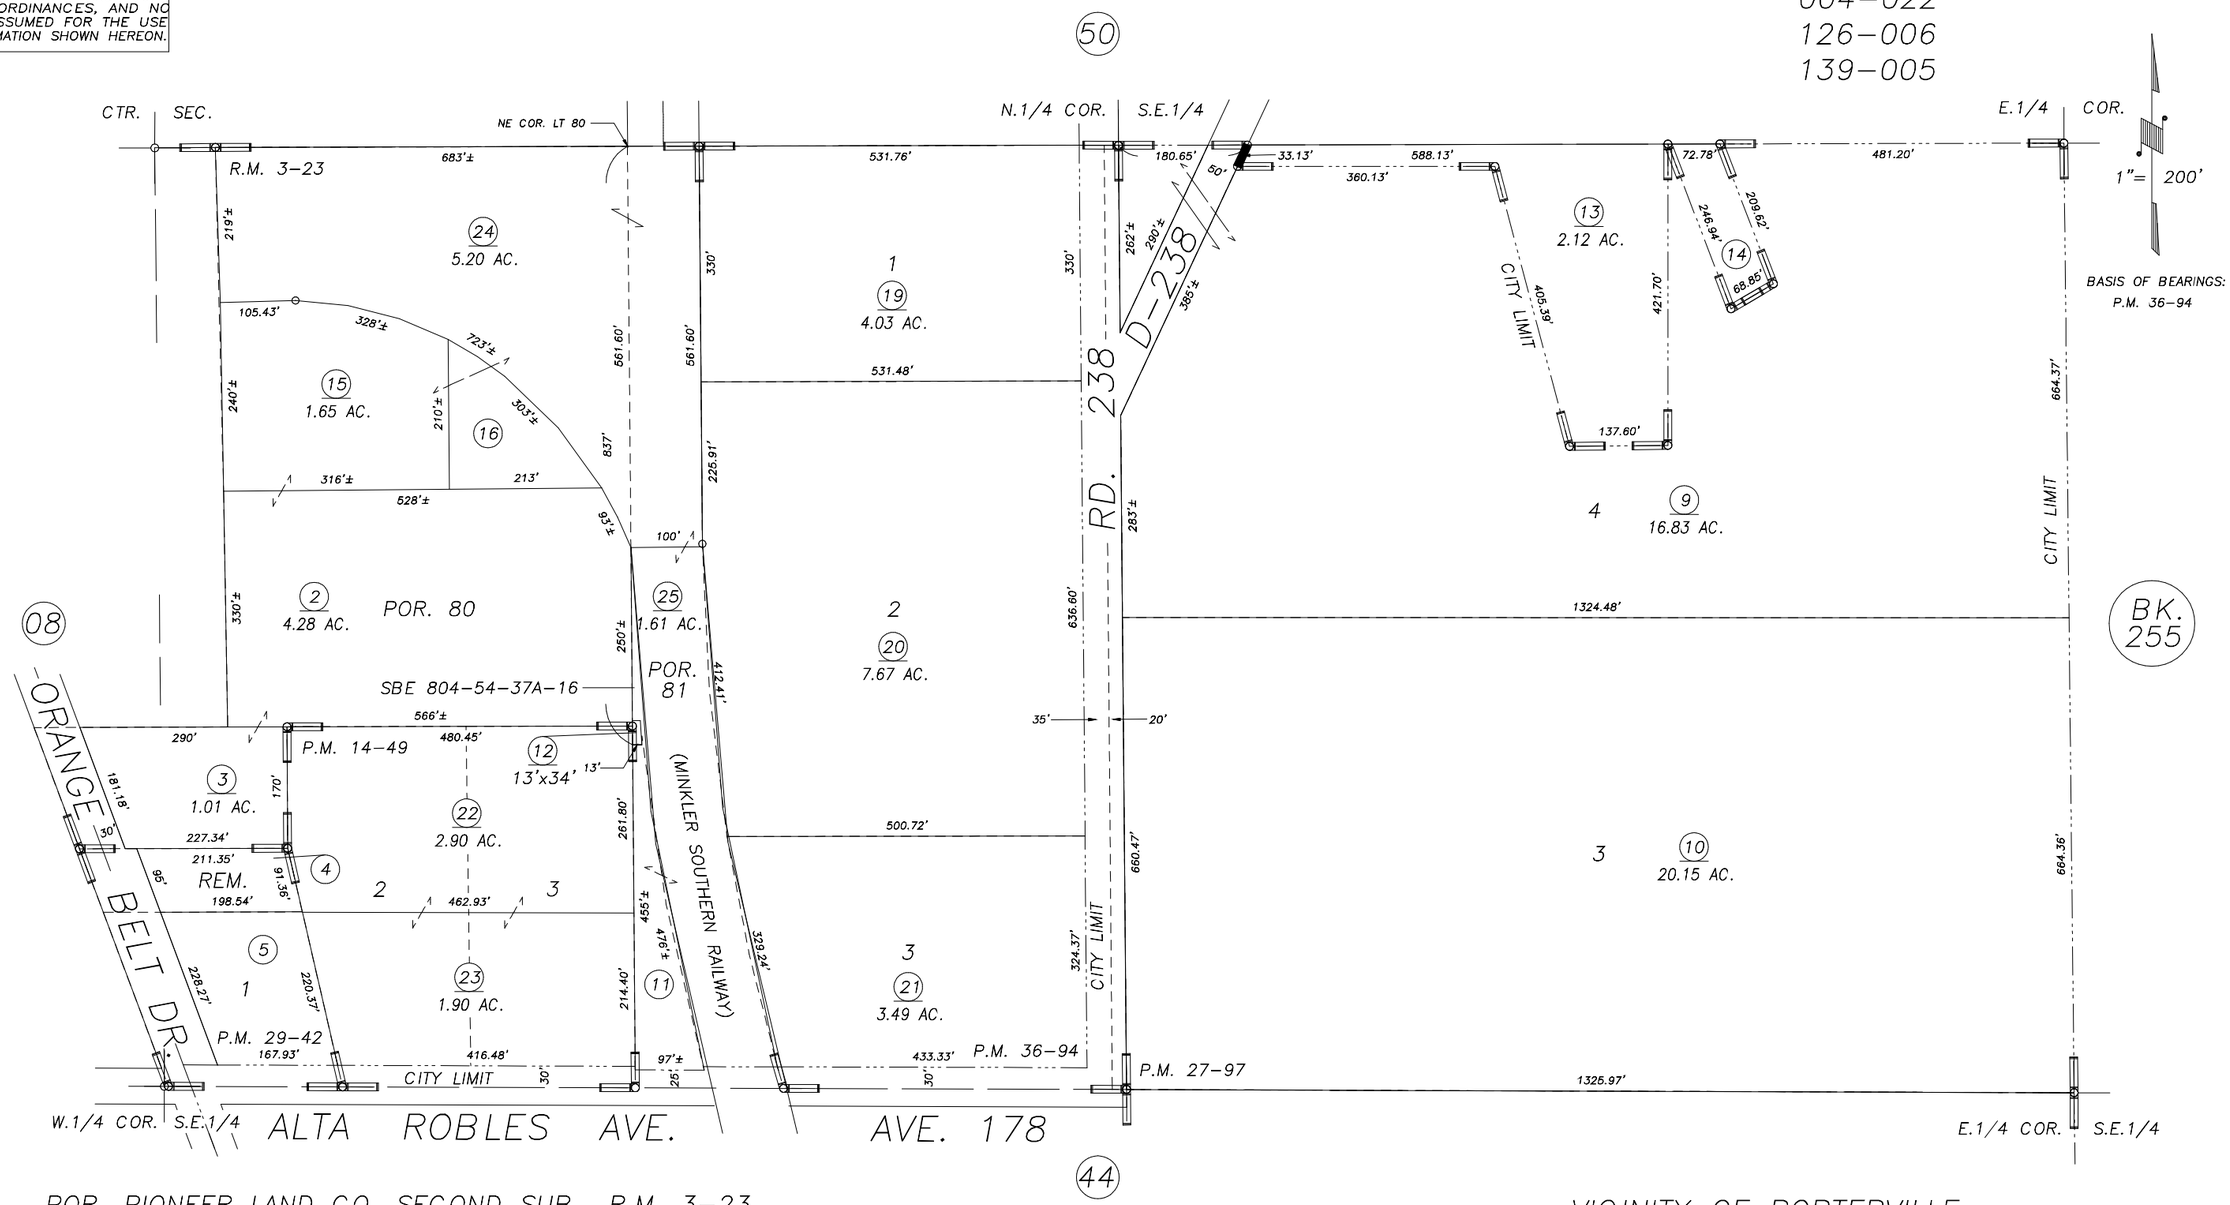

POR. PIONEER LAND CO. SECOND SUB., R.M. 3–23
PARCEL MAP NO. 1348, P.M. 14–49
POR. PARCEL MAP NO. 2696, P.M. 27–97
PARCEL MAP NO. 2841, P.M. 29–42
PARCEL MAP NO. 3591, P.M. 36–94

VICINITY OF PORTERVILLE
ASSESSOR'S MAPS BK.243 , PG.43
COUNTY OF TULARE, STATE OF CALIFORNIA, U.S.A.

NOTE: Assessor's Parcel Numbers Shown in Circles (1)
Assessor's Block Numbers Shown in Elipses (123)

2008–0007507	06/12/2009	ASG
REVISION	DATE	TECH