POR. S1/2 OF SE1/4 & S1/2 OF SW1/4 SEC. 10, T.21S., R.27E., M.D.B. & M

TAX CODE AREA 243-45
126-006

DISCLAIMER

THIS MAP WAS PREPARED FOR LOCAL PROPERTY ASSESSMENT PURPOSES ONLY. THE PARCELS SHOWN HEREON MAY NOT COMPLY WITH STATE AND LOCAL SUBDIVISION ORDINANCES. NO LIABILITY IS ASSUMED FOR THE USE OF THE INFORMATION HEREON.

REVISED: 08/21/2013
REASON: 2006-0086511
CAD TECH: ARP

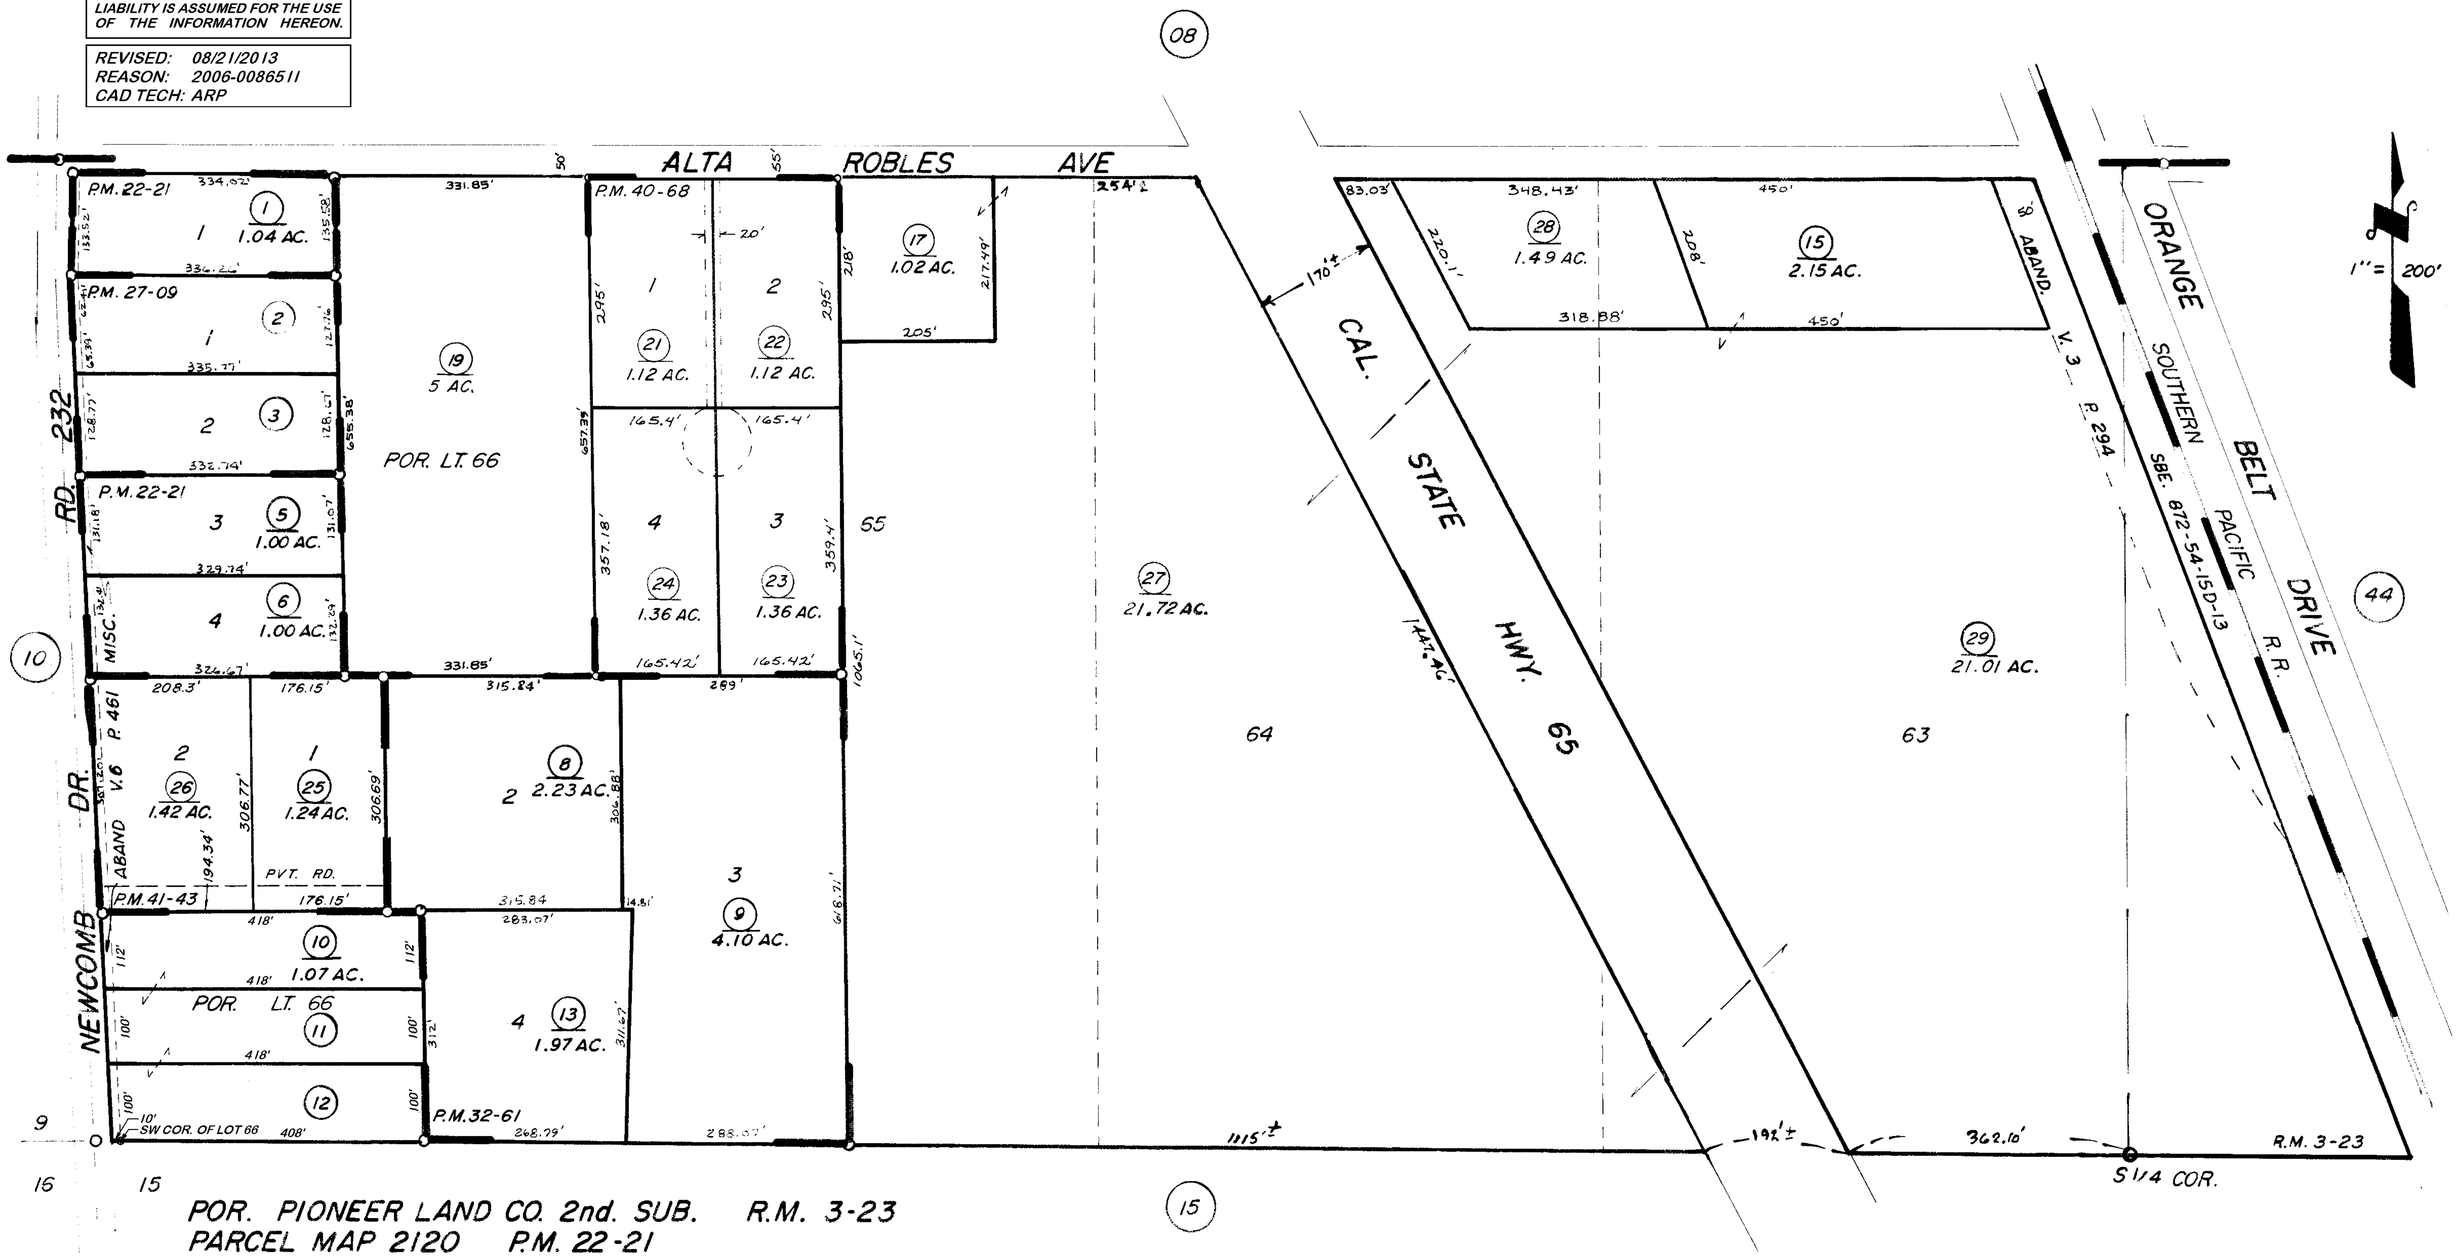

POR. PIONEER LAND CO. 2nd. SUB. R.M. 3-23
PARCEL MAP 2120 P.M. 22-21
PARCEL MAP 2608 P.M. 27-9
PARCEL MAP 3160 P.M. 32-61
RECORD OF SURVEY L.S. 17-85 (HWY 65)
PARCEL MAP 3964 P.M. 40-68
PARCEL MAP 4039 P.M. 41-43

ASSESSOR'S MAPS BK. 243 PG. 45
COUNTY OF TULARE, CALIF.

NOTE—ASSESSOR'S BLOCK NUMBERS SHOWN IN ELLIPSES
ASSESSOR'S PARCEL NUMBERS SHOWN IN CIRCLES