DISCLAIMER

THIS MAP WAS PREPARED FOR LOCAL PROPERTY ASSESSMENT PURPOSES ONLY AND THE PARCELS SHOWN HEREON MAY NOT COMPLY WITH STATE AND LOCAL SUBDIVISION ORDINANCES, AND NO LIABILITY IS ASSUMED FOR THE USE OF THE INFORMATION SHOWN HEREON.

S1/2 NE1/4 SEC. 10, T.21S., R.27E., M.D.B.& M.

Tax Area Code 243-50
139-005

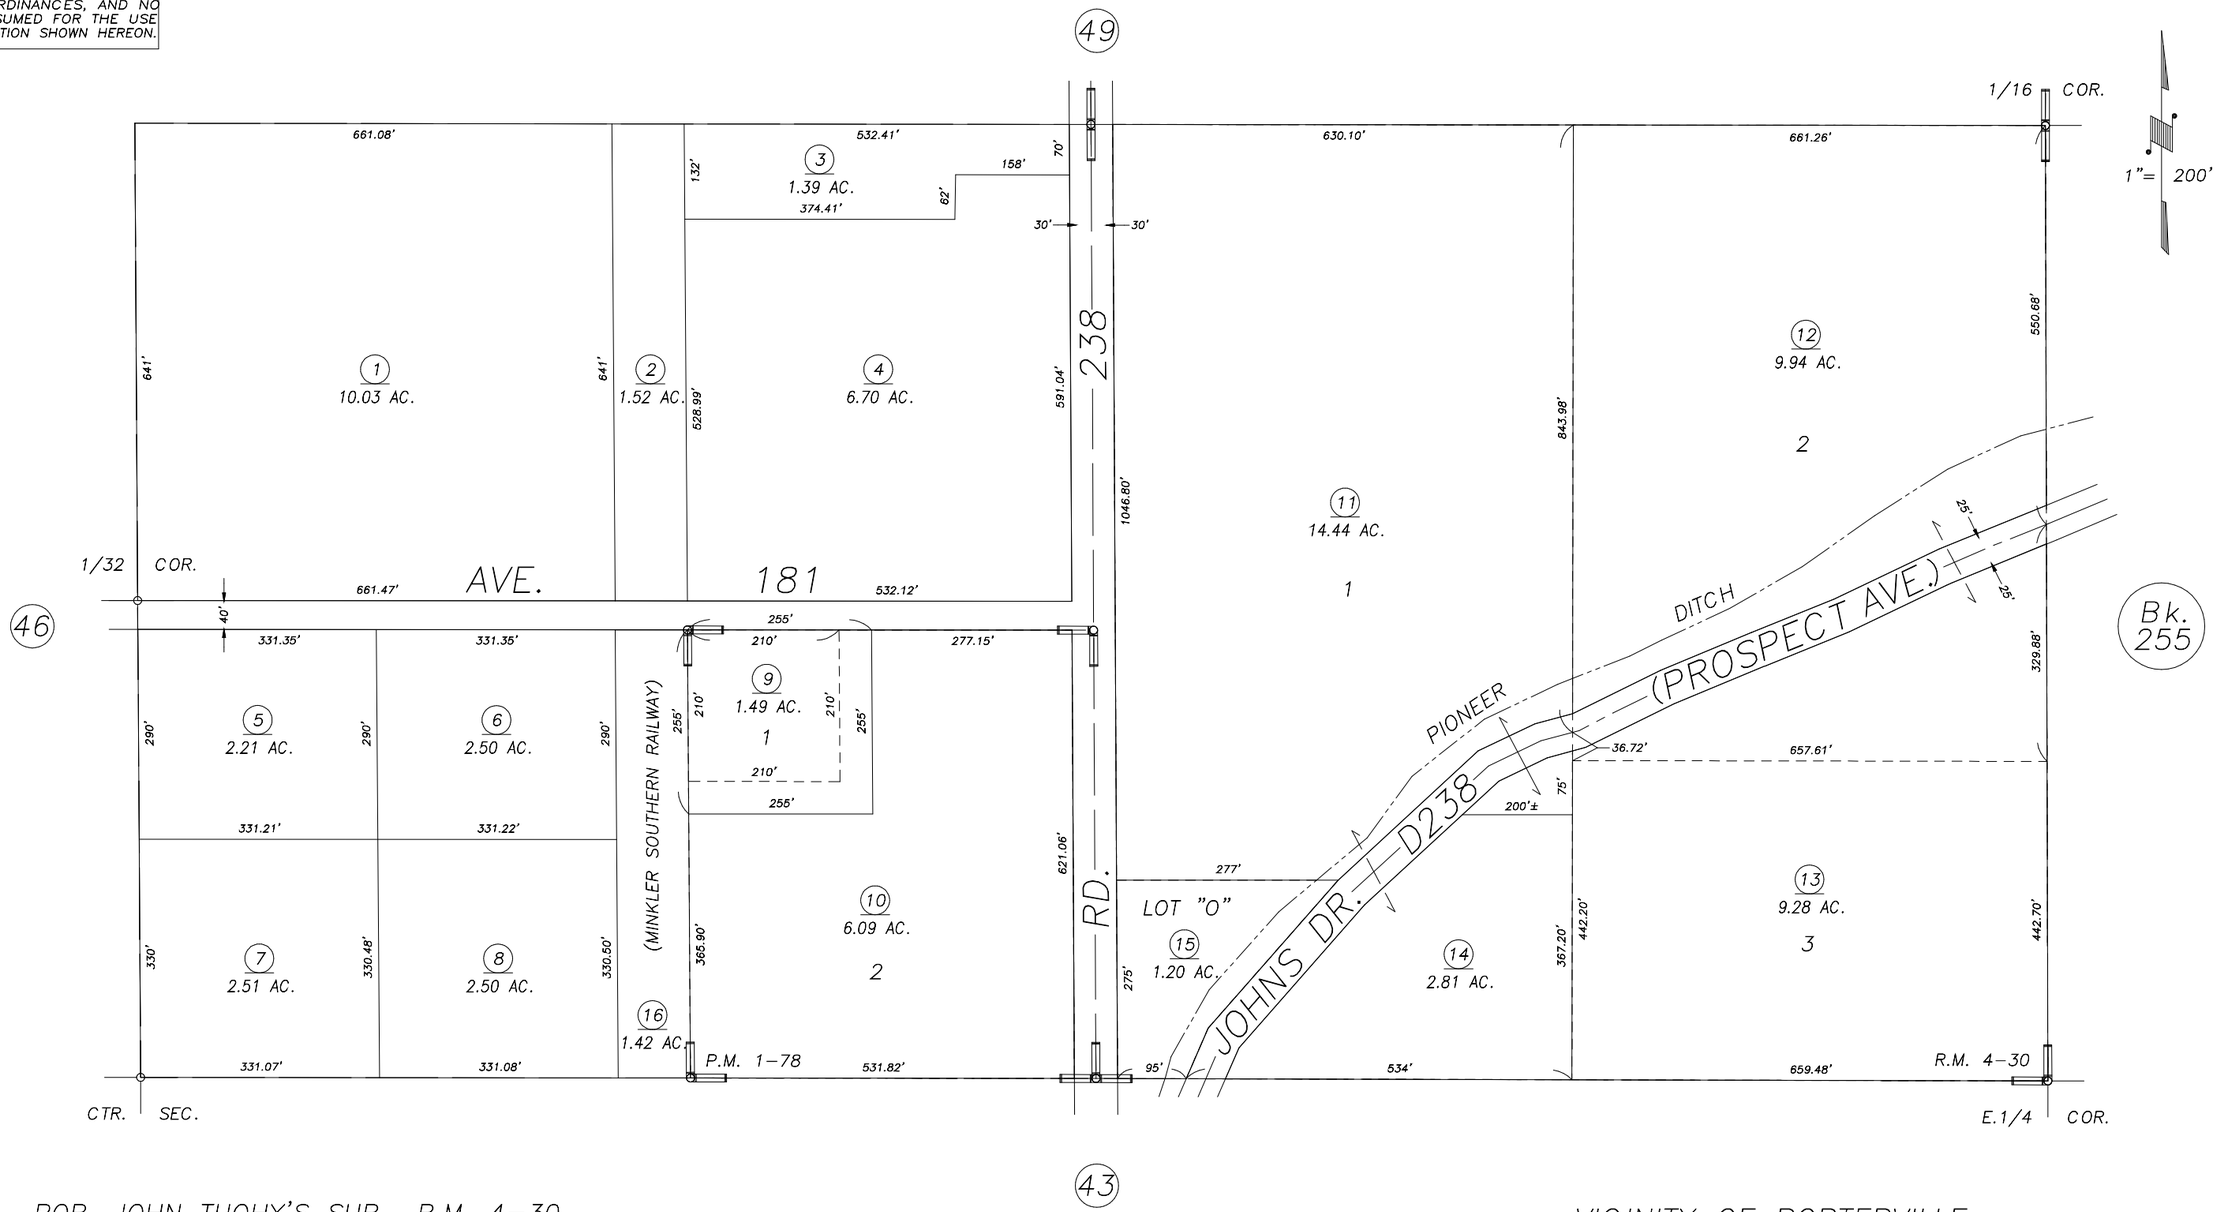

POR. JOHN TUOHY'S SUB., R.M. 4-30
PARCEL MAP 78, P.M. 1-78

VICINITY OF PORTERVILLE
ASSESSOR'S MAPS BK.243 , PG.50
COUNTY OF TULARE, CALIFORNIA, U.S.A.

NOTE: Assessor's Parcel Numbers Shown in Circles (1)
Assessor's Block Numbers Shown in Elipses (123)

REVISION	DATE	TECH
2008-0007506	06/12/2009	ASG