DISCLAIMER

THIS MAP WAS PREPARED FOR LOCAL PROPERTY ASSESSMENT PURPOSES ONLY. THE PARCELS SHOWN HEREON MAY NOT COMPLY WITH STATE AND LOCAL SUBDIVISION ORDINANCES. NO LIABILITY IS ASSUMED FOR THE USE OF THE INFORMATION HEREON.

REVISED: 08/09/2007
REASON: TRAC CHANGE
CAD TECH: JRS

N 1/2 SW 1/4 OF SE 1/4 SEC. 21, T.21S., R.27E., M.D.B.&M.

TAX CODE AREA
004-069
004-099
004-133

245-05

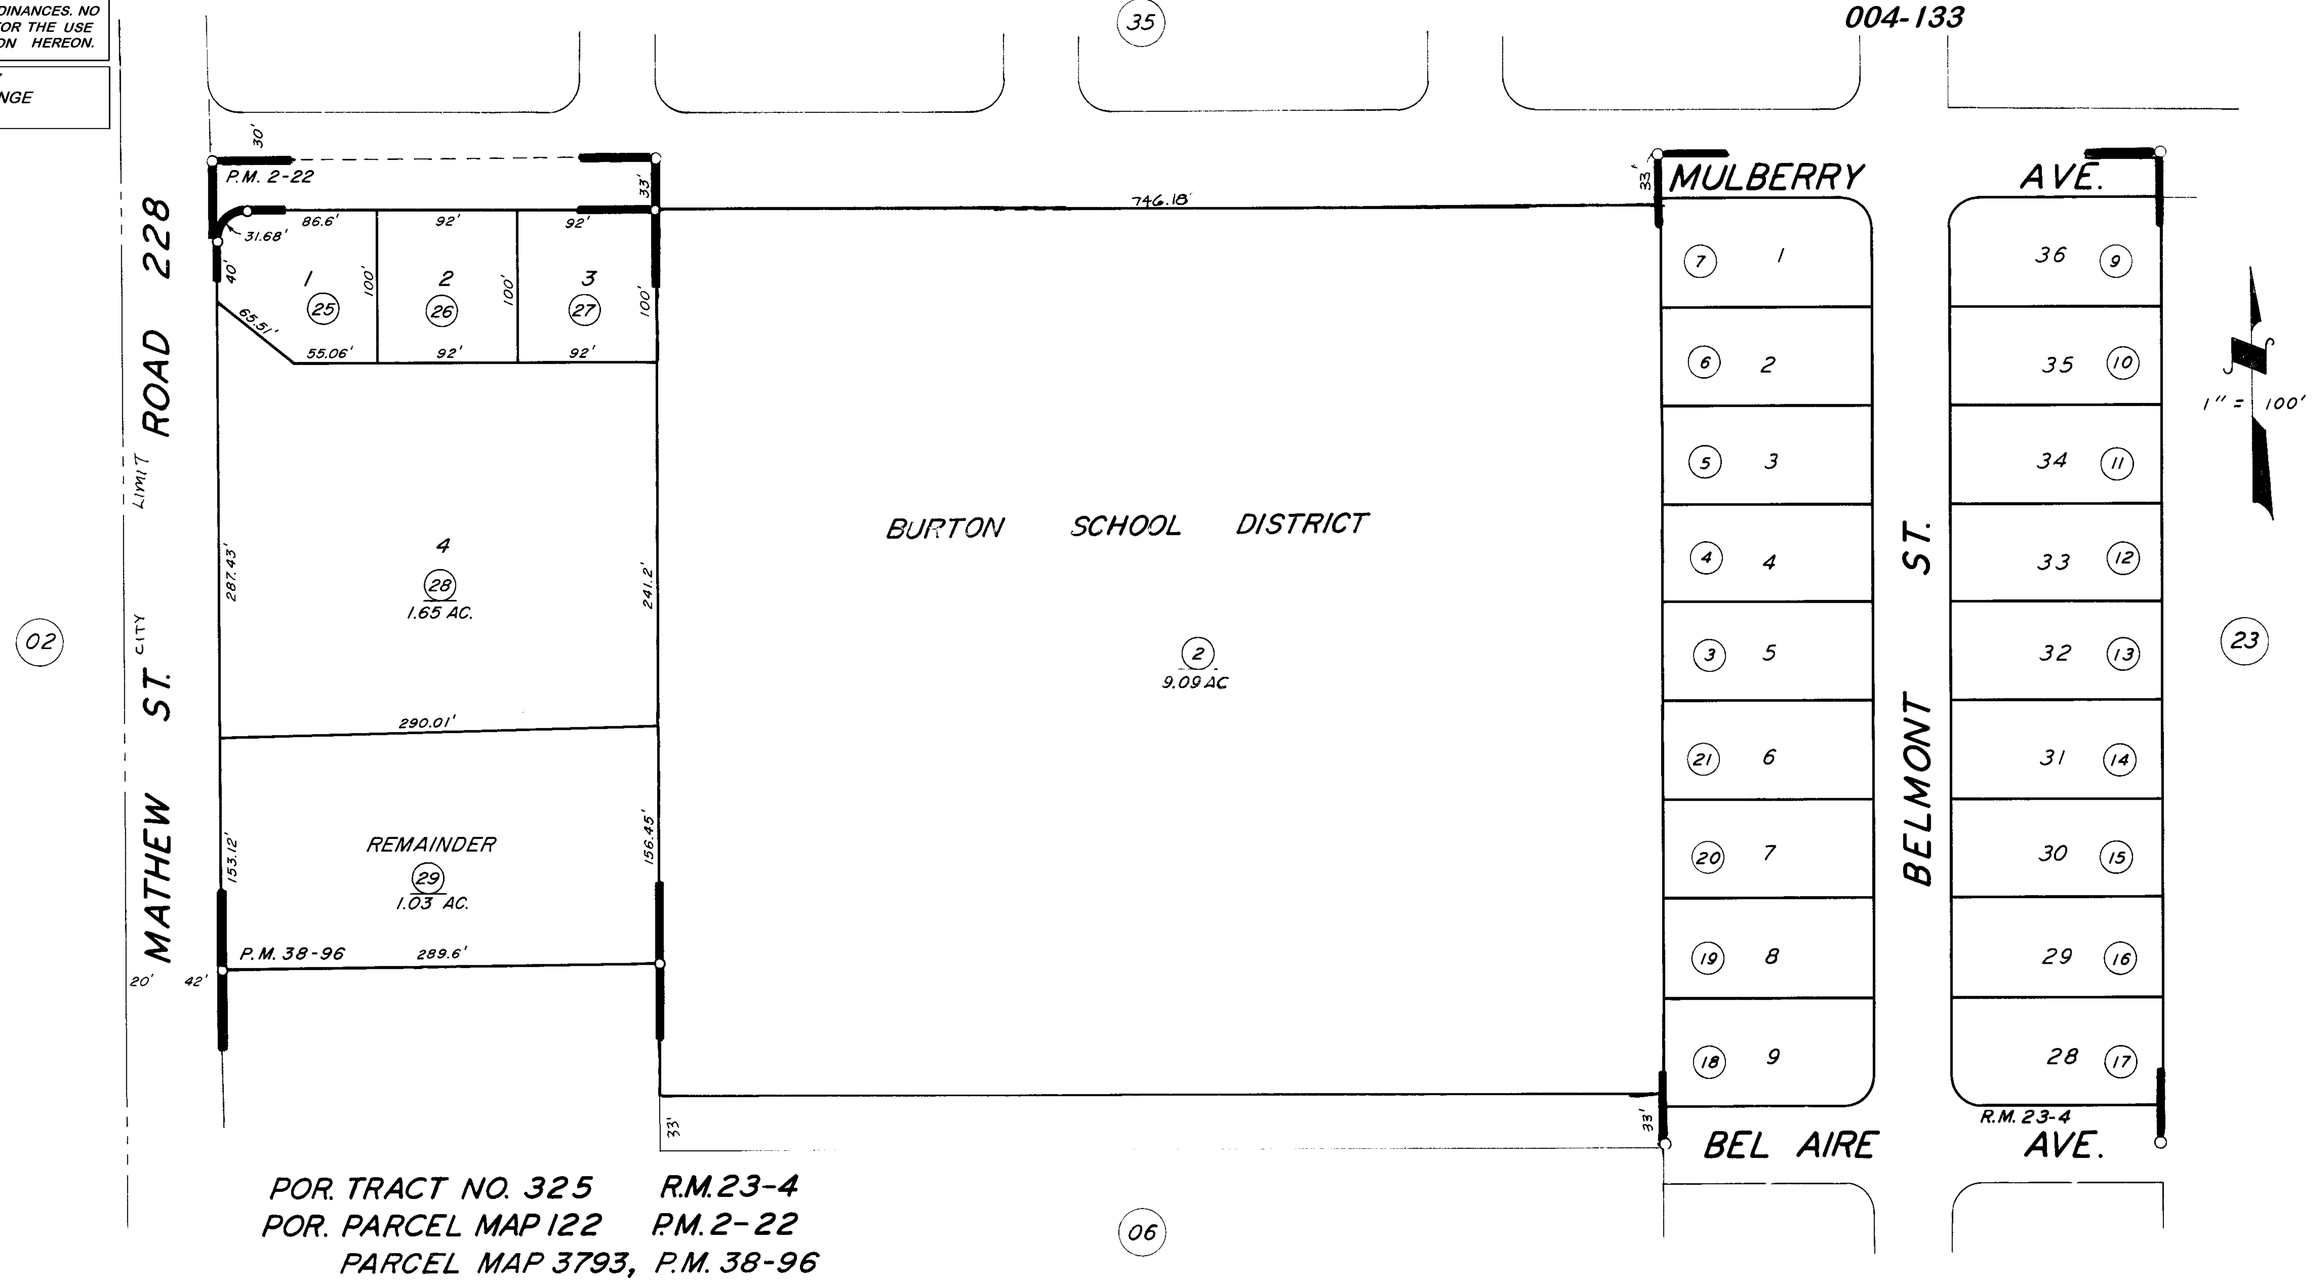

POR. TRACT NO. 325 R.M.23-4
POR. PARCEL MAP 122 P.M.2-22
PARCEL MAP 3793, P.M. 38-96

ASSESSOR'S MAPS BK. 245, PG. 05.
COUNTY OF TULARE, CALIF.

NOTE — ASSESSOR'S BLOCK NUMBERS SHOWN IN ELLIPSES
ASSESSOR'S PARCEL NUMBERS SHOWN IN CIRCLES