DISCLAIMER

THIS MAP WAS PREPARED FOR LOCAL PROPERTY ASSESSMENT PURPOSES ONLY. THE PARCELS SHOWN HEREON MAY NOT COMPLY WITH STATE AND LOCAL SUBDIVISION ORDINANCES. NO LIABILITY IS ASSUMED FOR THE USE OF THE INFORMATION HEREON.

REVISED: 08/09/2007
REASON: TRAC CHANGE
CAD TECH: JRS

S'LY. POR. S½ OF NE¼ OF SE¼ SEC. 28, T.21S., R.27E., M.D.B.&M.

TAX CODE AREA **245-11**

004-133
004-004
004-103

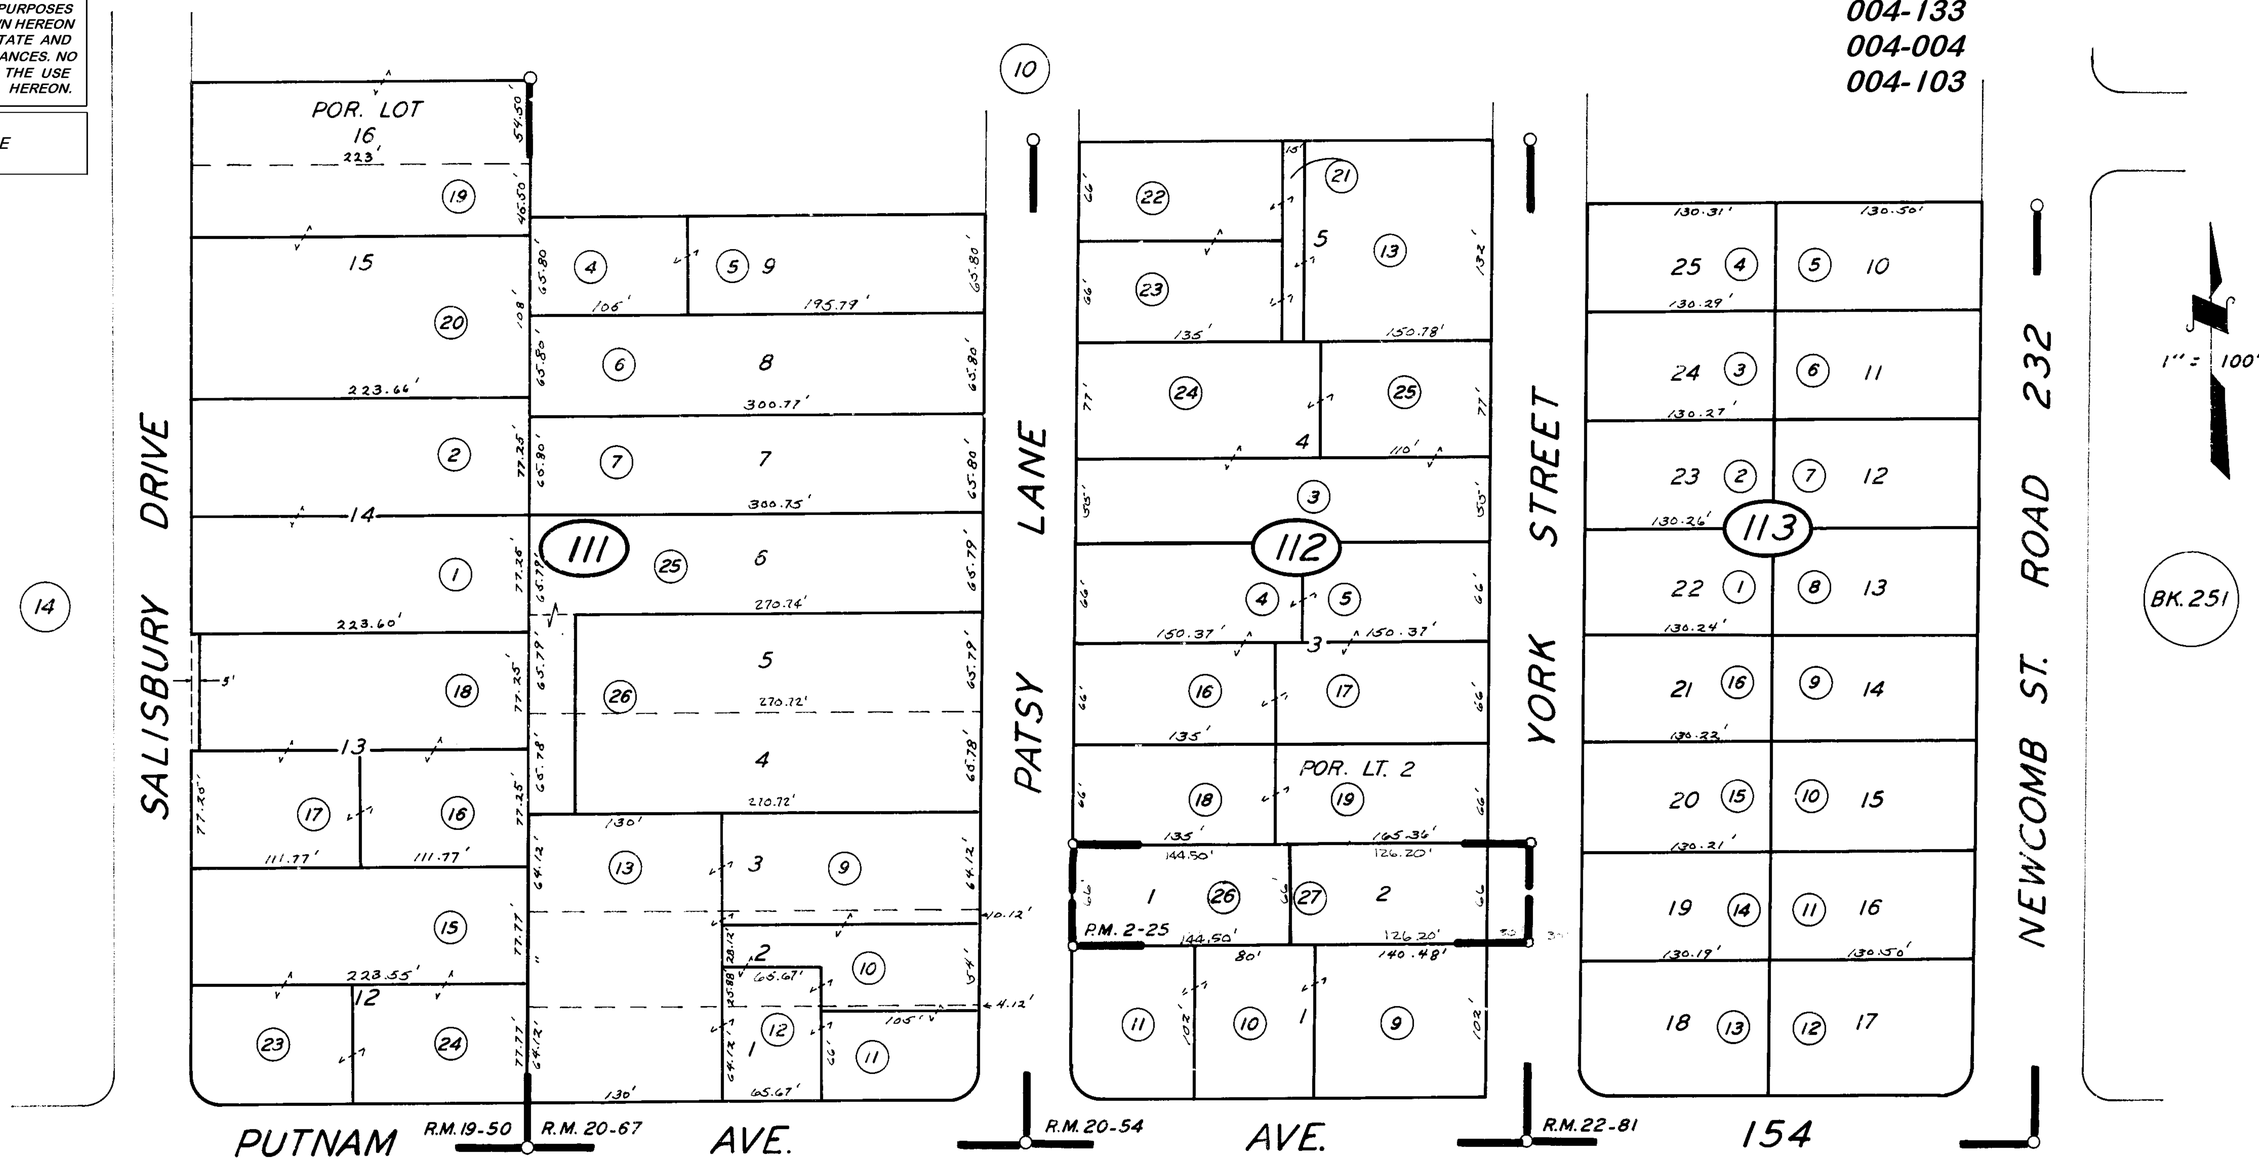

POR. TRACT NO. 14, R.M. 19-50
POR. TRACT NO. 153, R.M. 20-54
POR. TRACT NO. 172, R.M. 20-67
POR. TRACT NO. 316, R.M. 22-81
PARCEL MAP 125, P.M. 2-25

ASSESSOR'S MAPS BK. 245, PG. 11
COUNTY OF TULARE, CALIF.

NOTE- ASSESSOR'S BLOCK NUMBERS SHOWN IN ELLIPSES
ASSESSOR'S PARCEL NUMBERS SHOWN IN CIRCLES