N1/2 OF NW1/4 OF SE1/4 SEC.28, T.21S., R.27E., M.D.B.&M.

Tax Area Codes 245–13
004–119
004–133
004–004
004–047

DISCLAIMER

THIS MAP WAS PREPARED FOR LOCAL PROPERTY ASSESSMENT PURPOSES ONLY AND THE PARCELS SHOWN HEREON MAY NOT COMPLY WITH STATE AND LOCAL SUBDIVISION ORDINANCES, AND NO LIABILITY IS ASSUMED FOR THE USE OF THE INFORMATION SHOWN HEREON.

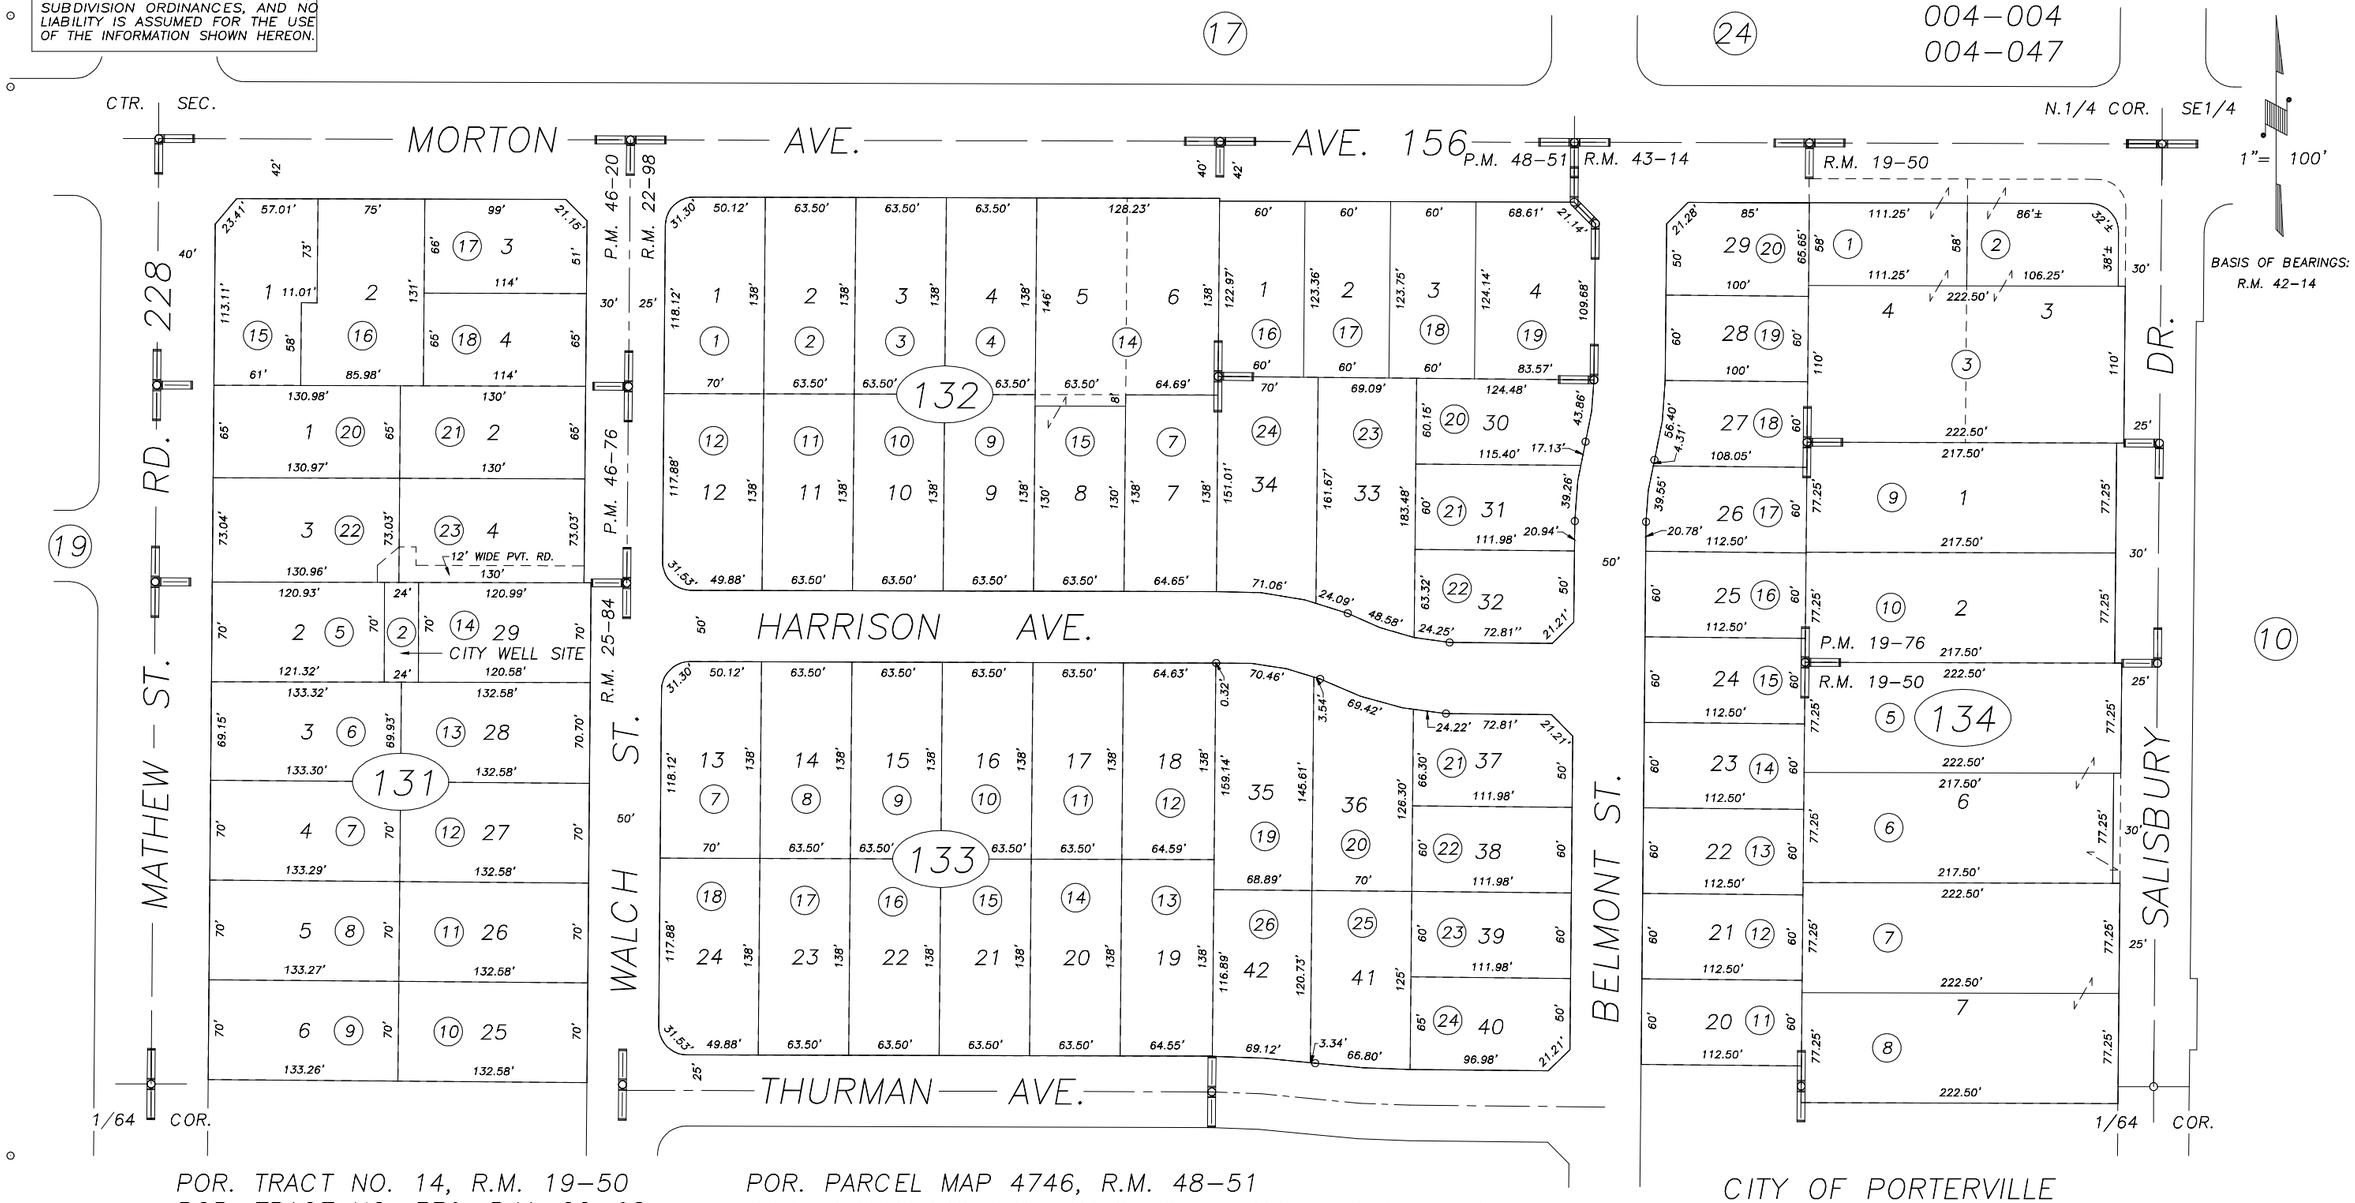

POR. TRACT NO. 14, R.M. 19–50
POR. TRACT NO. 339, R.M. 22–98
POR. TRACT NO. 477, R.M. 25–84
PARCEL MAP NO. 1875, P.M. 19–76
PARCEL MAP NO. 4515, P.M. 46–20
PARCEL MAP NO. 4571, P.M. 46–76
POR. RANCH VICTORIA PHASE 1, R.M. 42–14

POR. PARCEL MAP 4746, R.M. 48–51
POR. RANCH VICTORIA PHASE 2, 3 AND 4, R.M. 43–14

CITY OF PORTERVILLE
ASSESSOR'S MAPS BK.245 , PG.13
COUNTY OF TULARE, CALIFORNIA, U.S.A.

NOTE: Assessor's Parcel Numbers Shown in Circles (1)
Assessor's Block Numbers Shown in Elipses (123)

REVISION	DATE	TECH
2010–0065192	01/24/2011	ASG