DISCLAIMER

THIS MAP WAS PREPARED FOR LOCAL PROPERTY ASSESSMENT PURPOSES ONLY. THE PARCELS SHOWN HEREON MAY NOT COMPLY WITH STATE AND LOCAL SUBDIVISION ORDINANCES. NO LIABILITY IS ASSUMED FOR THE USE OF THE INFORMATION HEREON.

REVISED: 07/23/2008
REASON: DELETED ASR BLK 181
CAD TECH: LLB

POR. OF SW 1/4 OF NE 1/4 SEC. 28, T.21S., R.27E., M.D.B. & M.

TAX CODE AREA
004-062
004-133
004-047

245-18

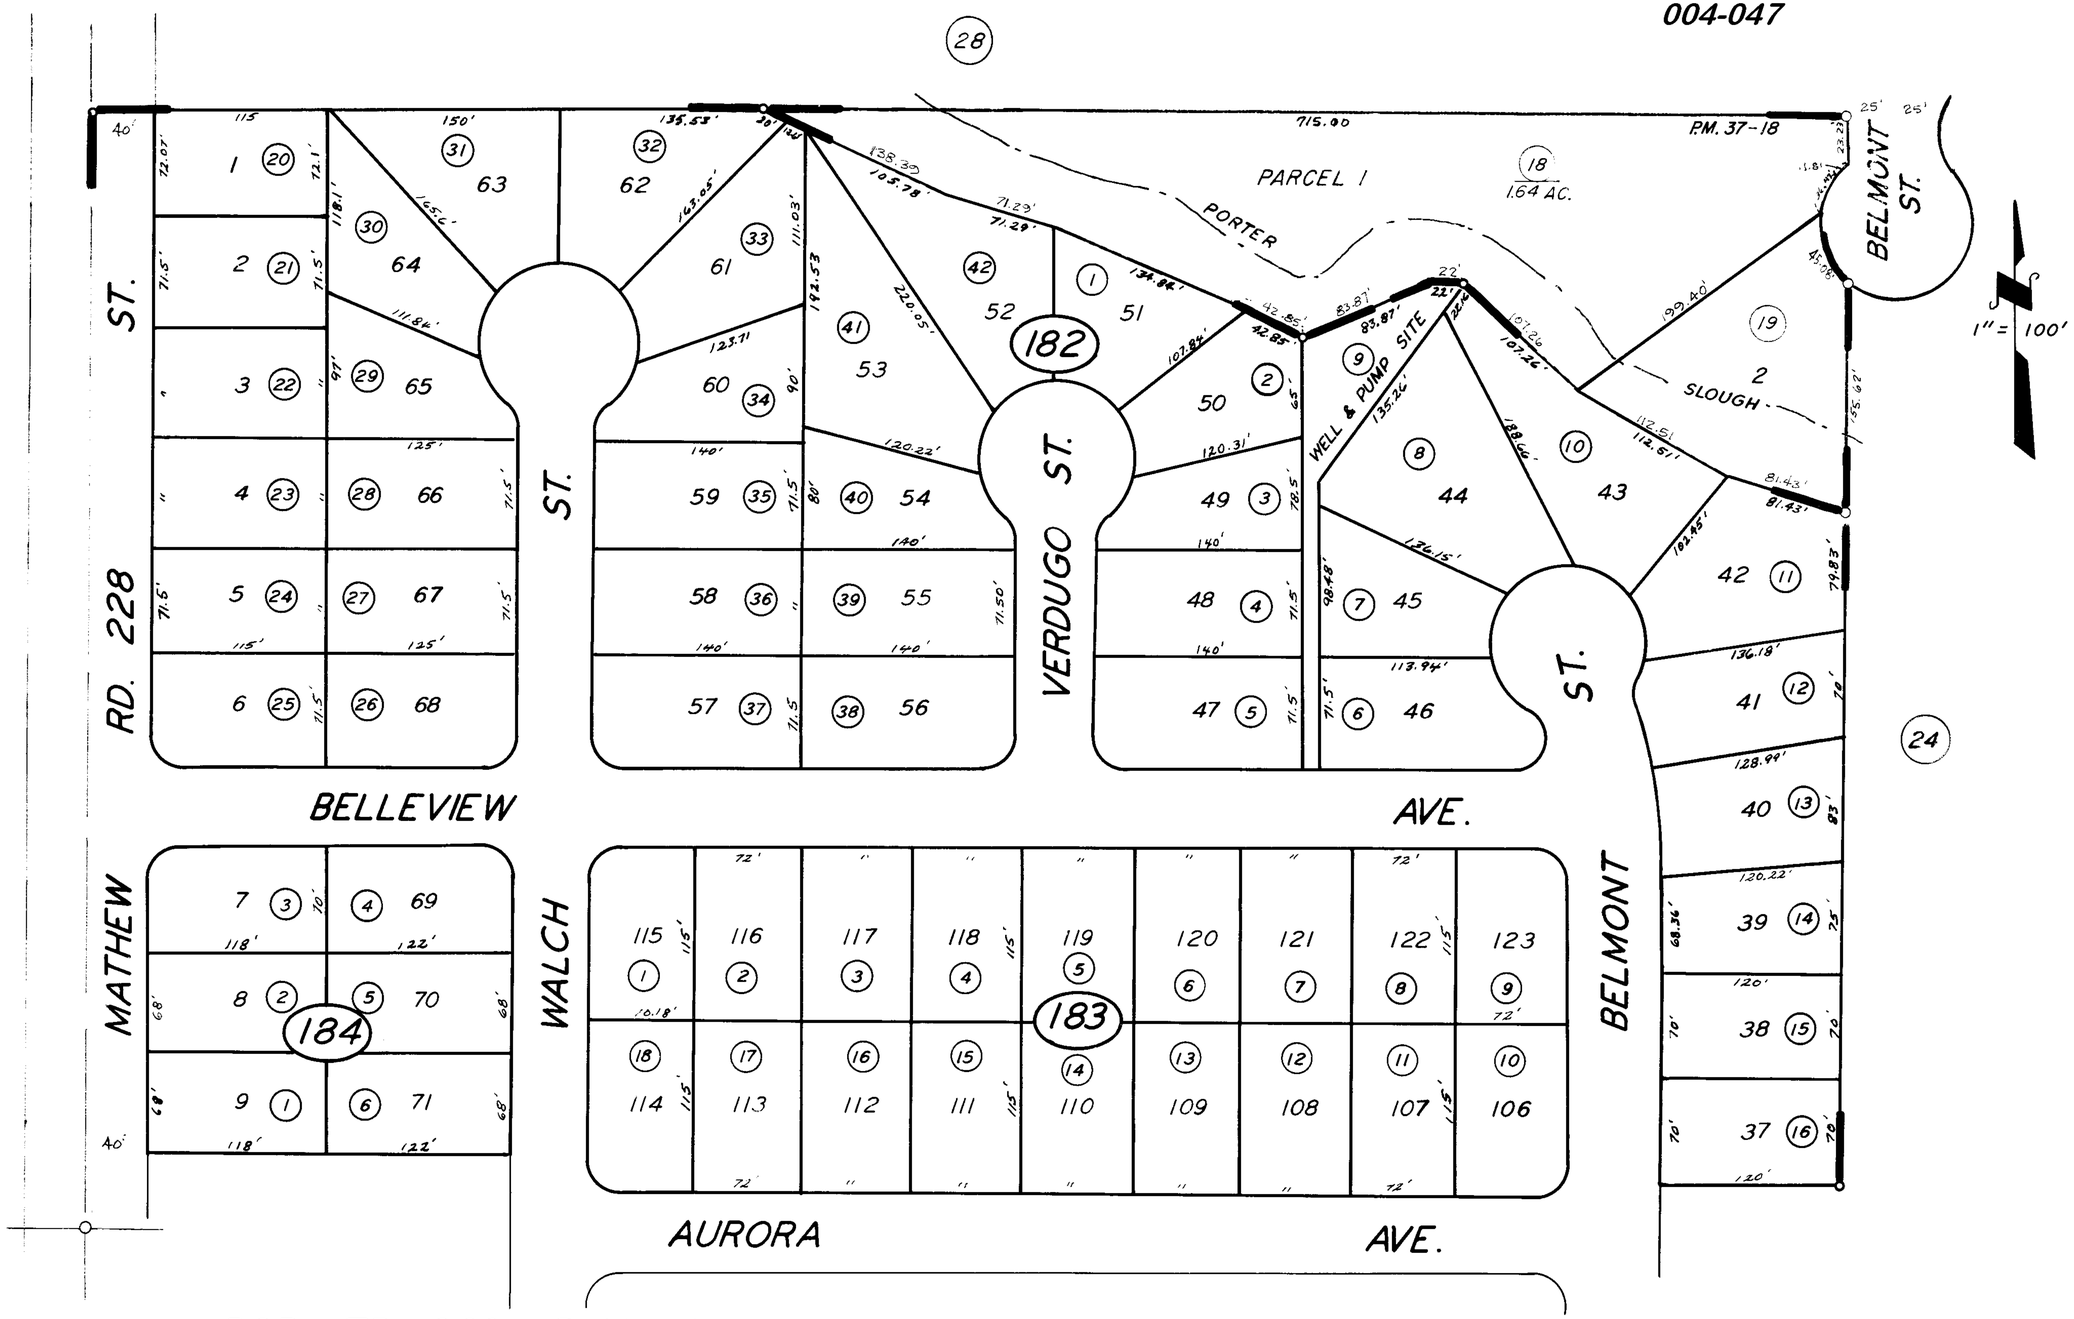

POR. TR. 368, R.M. 23-43.
PARCEL MAP 3615 P.M. 37-18

ASSESSOR'S MAPS BK. 245, PG. 18.
COUNTY OF TULARE, CALIF.

NOTE -- ASSESSOR'S BLOCK NUMBERS SHOWN IN ELLIPSES
ASSESSOR'S PARCEL NUMBERS SHOWN IN CIRCLES