POR. OF SE 1/4 OF SE 1/4 OF SEC. 21, T. 21 S., R. 27E., M.D.B. & M.

TAX CODE AREA
4-004

245-27

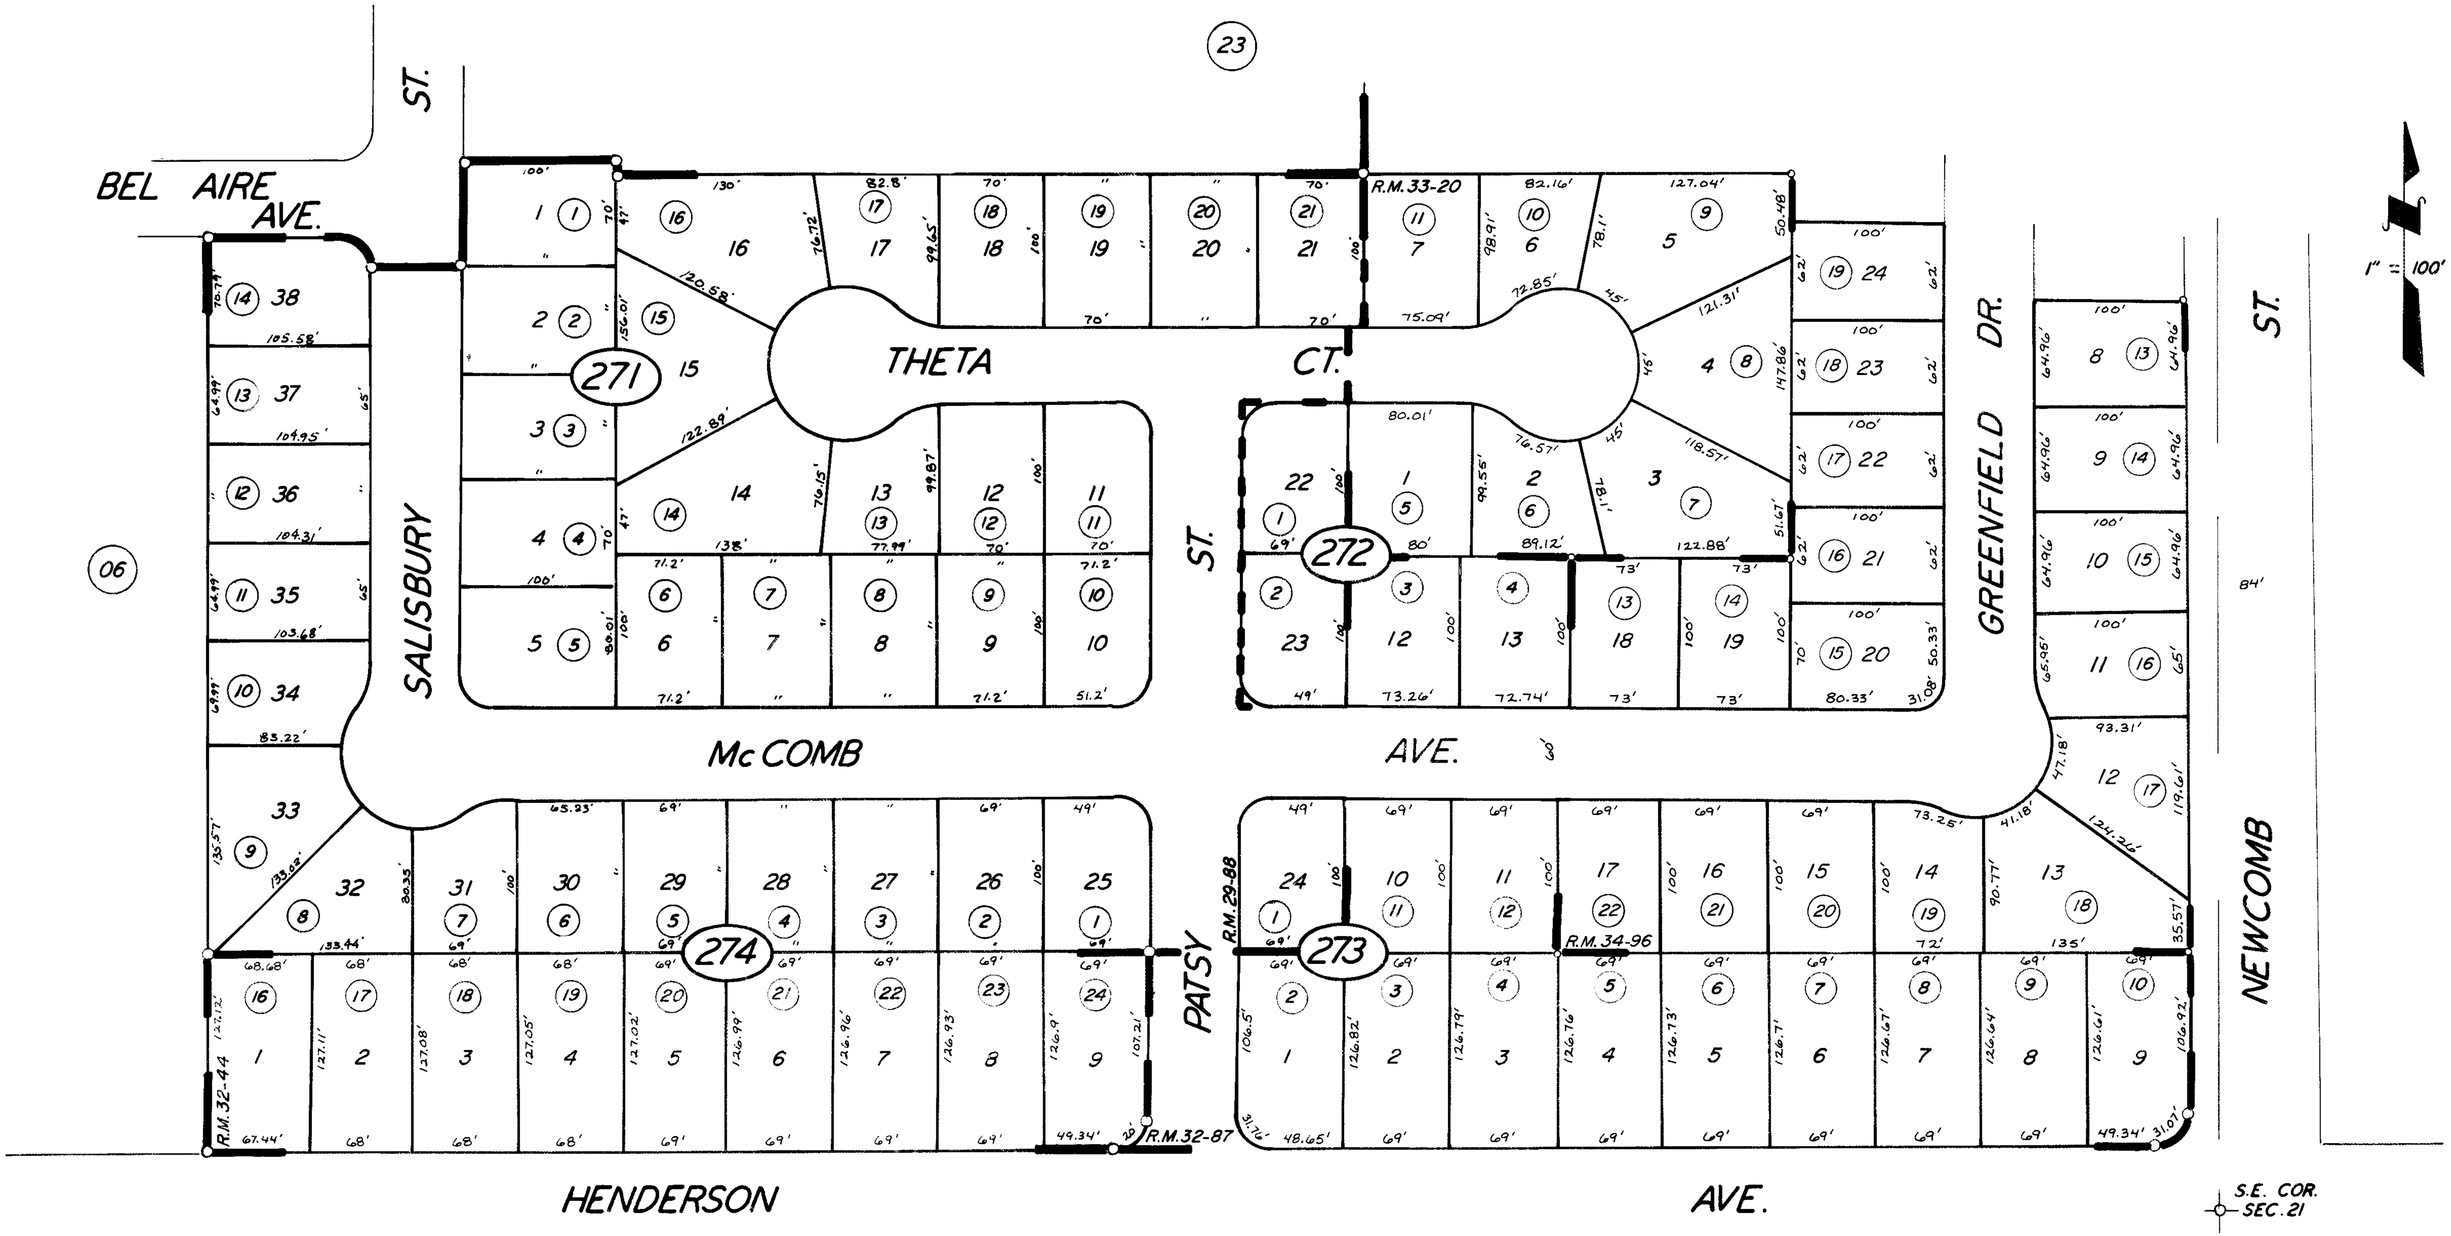

POR. VALLEY OAK ESTATES UNIT NO. 3 R.M. 29-88
VALLEY OAK ESTATES UNIT 4 R.M. 32-44
VALLEY OAK ESTATES UNIT 4 - PHASE 2 R.M. 32-87
POR. VALLEY OAK ESTATES UNIT 5 - PHASE 1 R.M. 33-20
POR. VALLEY OAK EST. UNIT 5 - PHASE 2 R.M. 34-96

CITY OF PORTERVILLE
ASSESSOR'S MAPS BK. 245 PG. 27
COUNTY OF TULARE, CALIF.