POR. OF N½ OF SE¼ OF NW¼ OF SEC. 28, T.21S. R.27E. M.D.B. & M.

TAX CODE AREA **245-33**
4-023
4-047
4-078

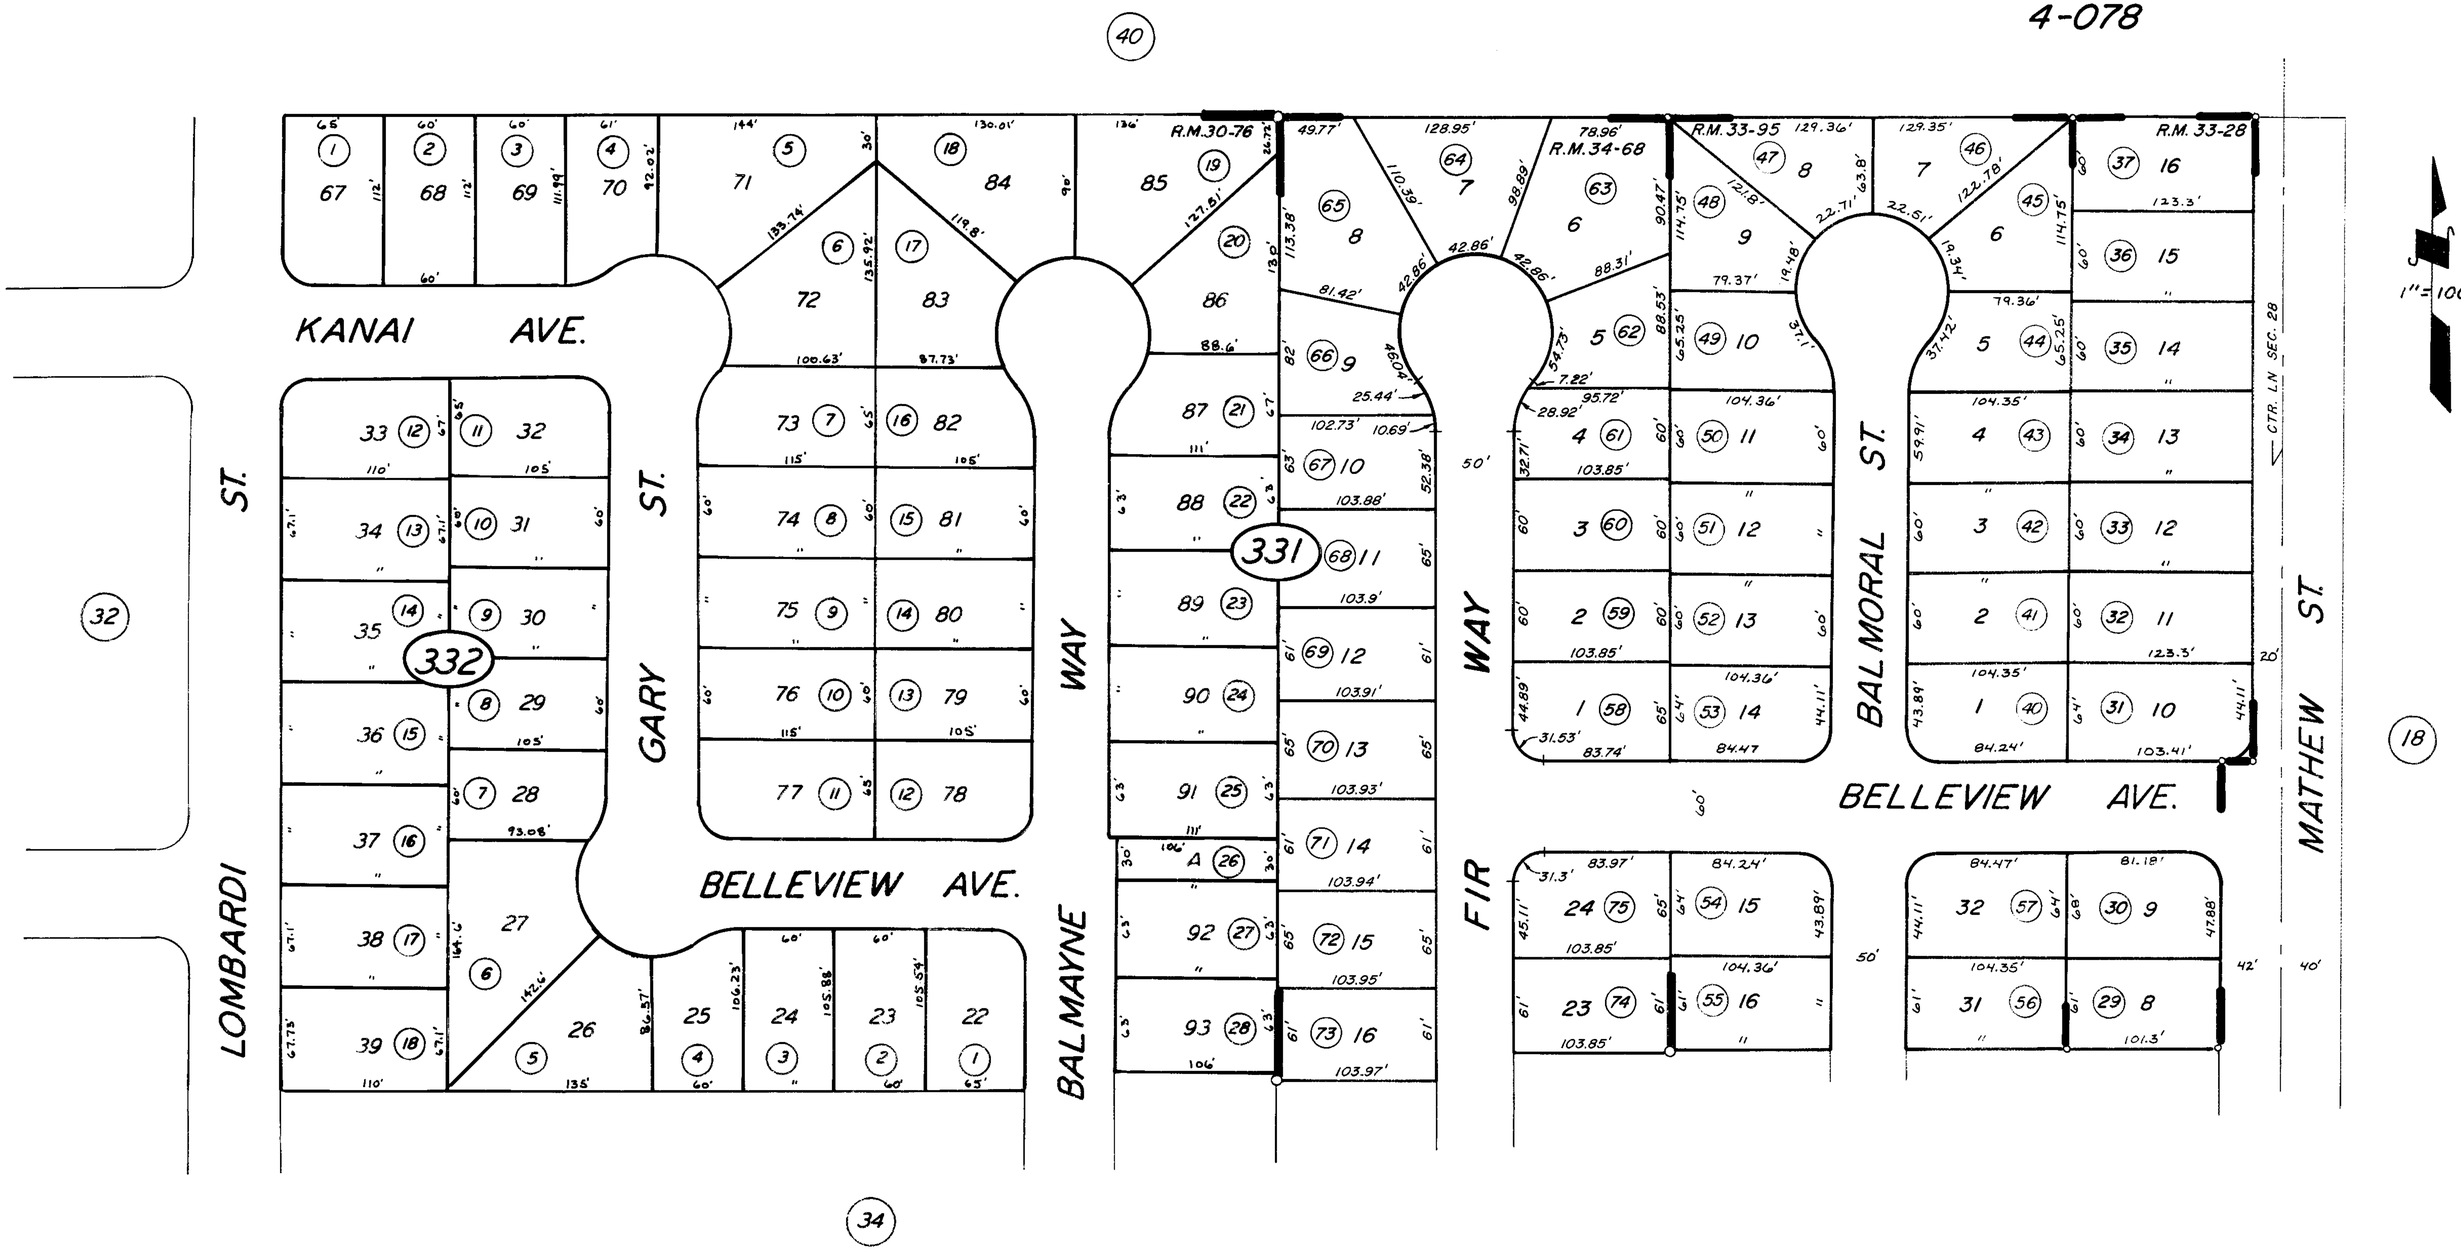

POR. SUNRISE ESTATES PHASE 2&3 R.M. 33-95
POR. WESTERN SKIES UNIT NO. 1 R.M. 30-76
POR. SUNRISE ESTATES SUB PHASE 1 R.M. 33-28
POR. SUNRISE ESTATES PHASE 4 R.M. 34-68

CITY OF PORTERVILLE
ASSESSOR'S MAPS BK. 245, PG. 33
COUNTY OF TULARE, CALIF.

NOTE - ASSESSOR'S BLOCK NUMBERS SHOWN IN ELLIPSES
ASSESSOR'S PARCEL NUMBERS SHOWN IN CIRCLES