DISCLAIMER

THIS MAP WAS PREPARED FOR LOCAL PROPERTY ASSESSMENT PURPOSES ONLY AND THE PARCELS SHOWN HEREON MAY NOT COMPLY WITH STATE AND LOCAL SUBDIVISION ORDINANCES, AND NO LIABILITY IS ASSUMED FOR THE USE OF THE INFORMATION SHOWN HEREON.

POR. OF S1/2 OF SE 1/4 OF NW 1/4 OF SEC. 28, T.21S., R.27E., M.D.B.&M.

Tax Area Code 245-34
004-023
004-047
004-078
004-133

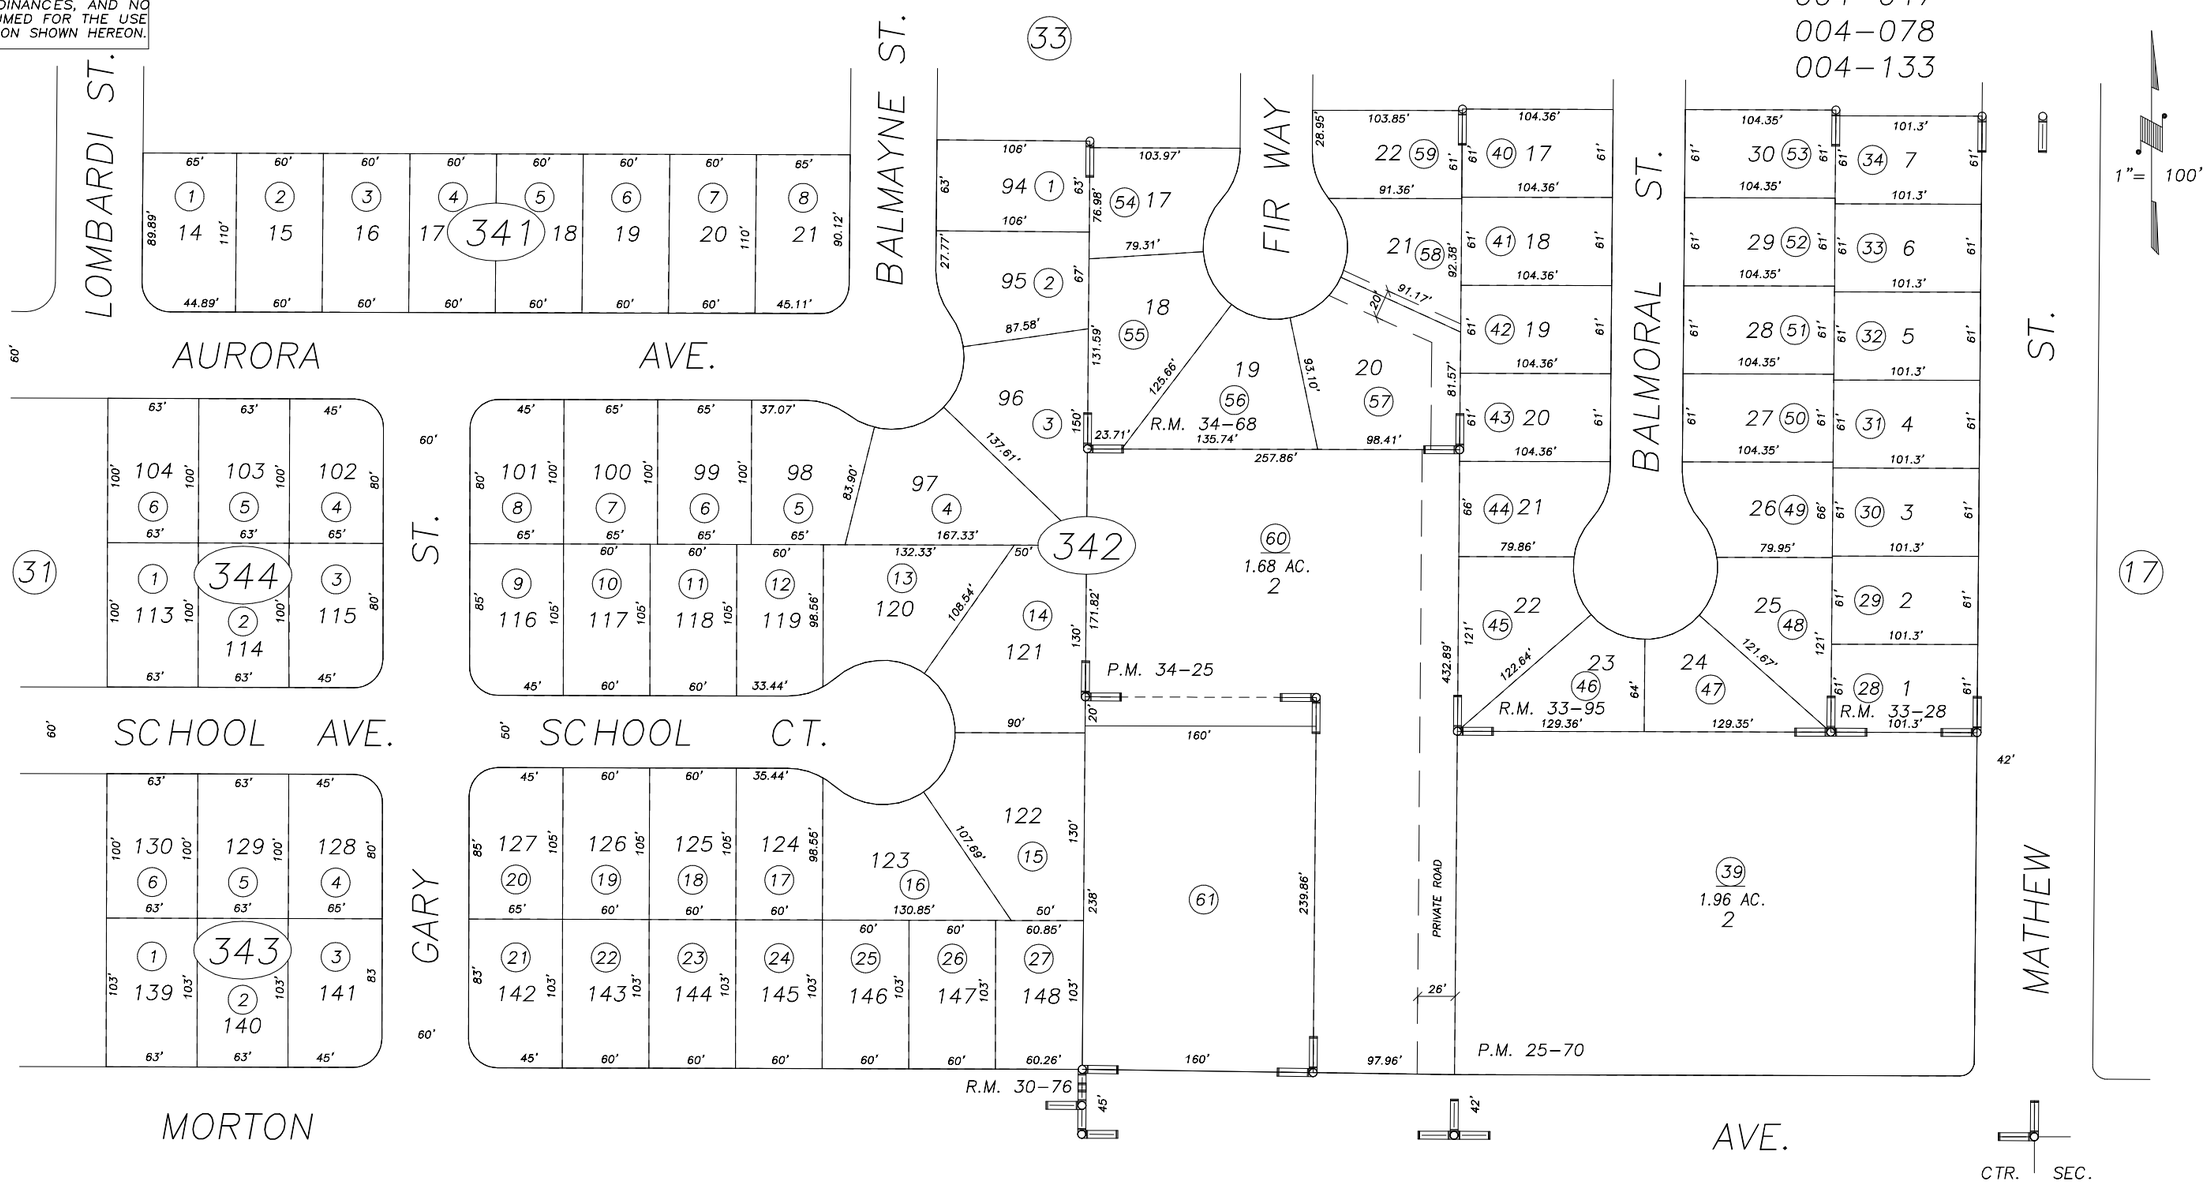

POR. WESTERN SKIES UNIT NO. 1, R.M. 30-76
POR. PARCEL MAP 2469, P.M. 25-70
POR. PARCEL MAP 3323, P.M. 34-25
POR. SUNRISE ESTATES SUB. PHASE 1, R.M. 33-28
POR. SUNRISE ESTATES PHASE 2 & 3, R.M. 33-95
POR. SUNRISE ESTATES PHASE 4, R.M. 34-68

(19)

CITY OF PORTERVILLE
ASSESSOR'S MAPS BK.245 , PG.34
COUNTY OF TULARE, CALIFORNIA, U.S.A.

NOTE: Assessor's Parcel Numbers Shown in Circles (1)
Assessor's Block Numbers Shown in Elipses (123)

T.R.A.C. CHANGE	08/08/2007	JRS
REVISION	DATE	TECH