POR. N½ OF NW¼ SEC. 28, T.21S., R.27E., M.D.B. & M.

TAX CODE AREA
4-051
4-023

245-37

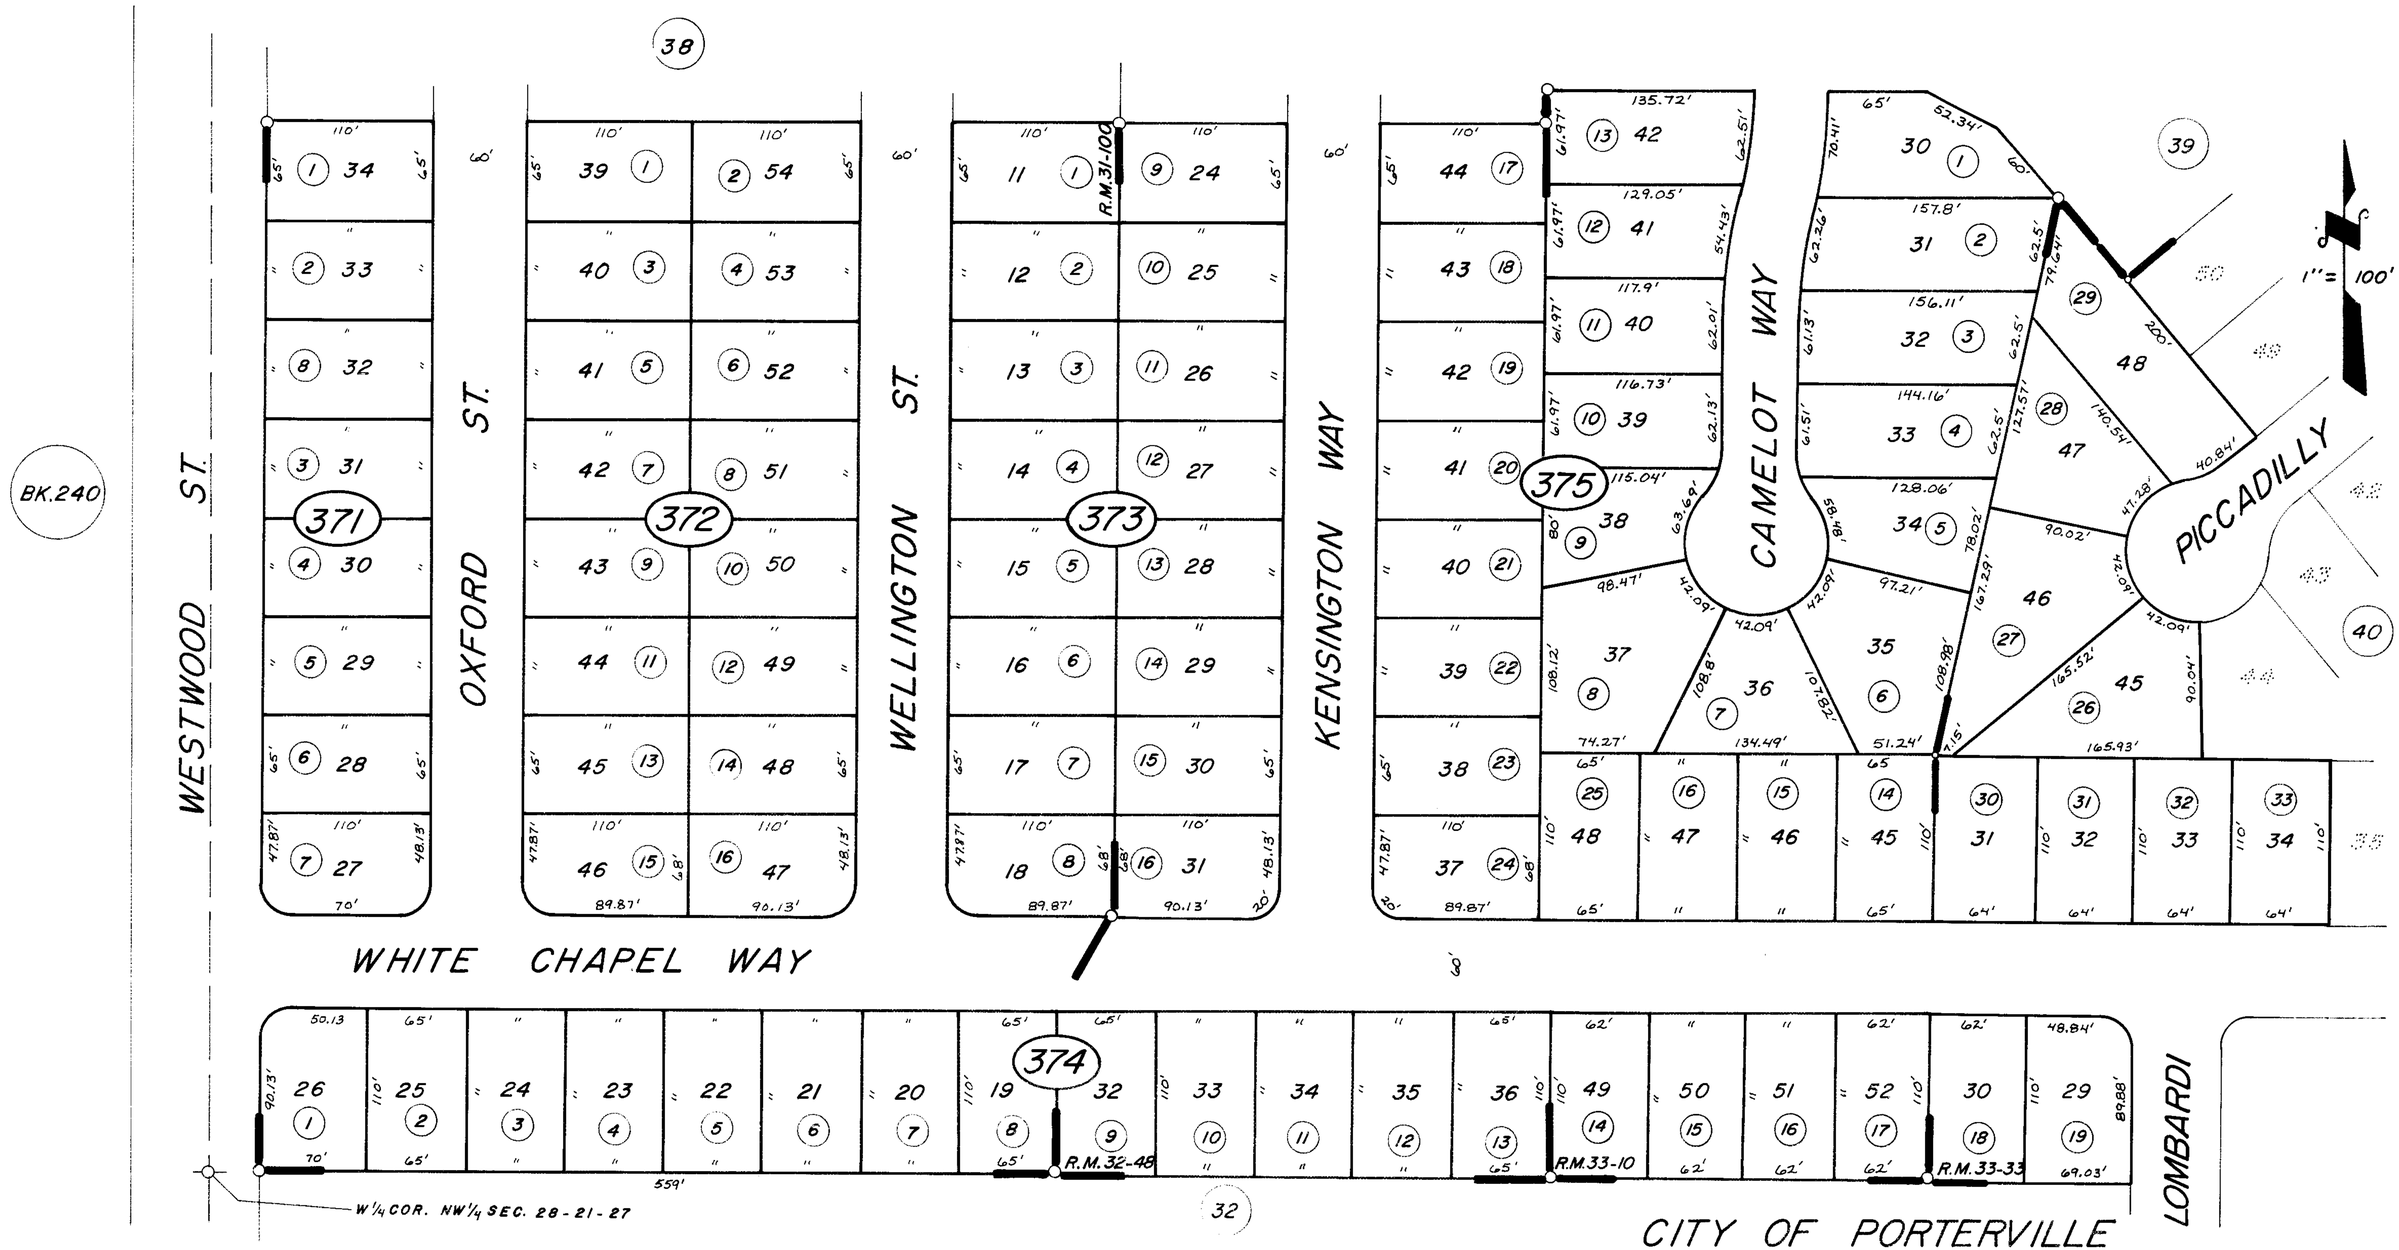

POR. SHERWOOD PARK WEST UNIT 1 R.M. 31-100
POR. SHERWOOD PARK WEST UNIT 2 R.M. 32-48
POR. SHERWOOD PARK WEST UNIT 4 R.M. 33-10
POR. SHERWOOD PARK WEST UNIT 5 R.M. 33-33

CITY OF PORTERVILLE

ASSESSOR'S MAPS BK. 245 PG. 37

COUNTY OF TULARE, CALIF.

NOTE—ASSESSOR'S BLOCK NUMBERS SHOWN IN ELLIPSES
ASSESSOR'S PARCEL NUMBERS SHOWN IN CIRCLES