S1/2 OF NE1/4 OF NE1/4 SEC.21, T.21S., R.27E., M.D.B.&M.

Tax Area Codes 245–54

004–106
004–134
004–142

DISCLAIMER

THIS MAP WAS PREPARED FOR LOCAL PROPERTY ASSESSMENT PURPOSES ONLY AND THE PARCELS SHOWN HEREON MAY NOT COMPLY WITH STATE AND LOCAL SUBDIVISION ORDINANCES, AND NO LIABILITY IS ASSUMED FOR THE USE OF THE INFORMATION SHOWN HEREON.

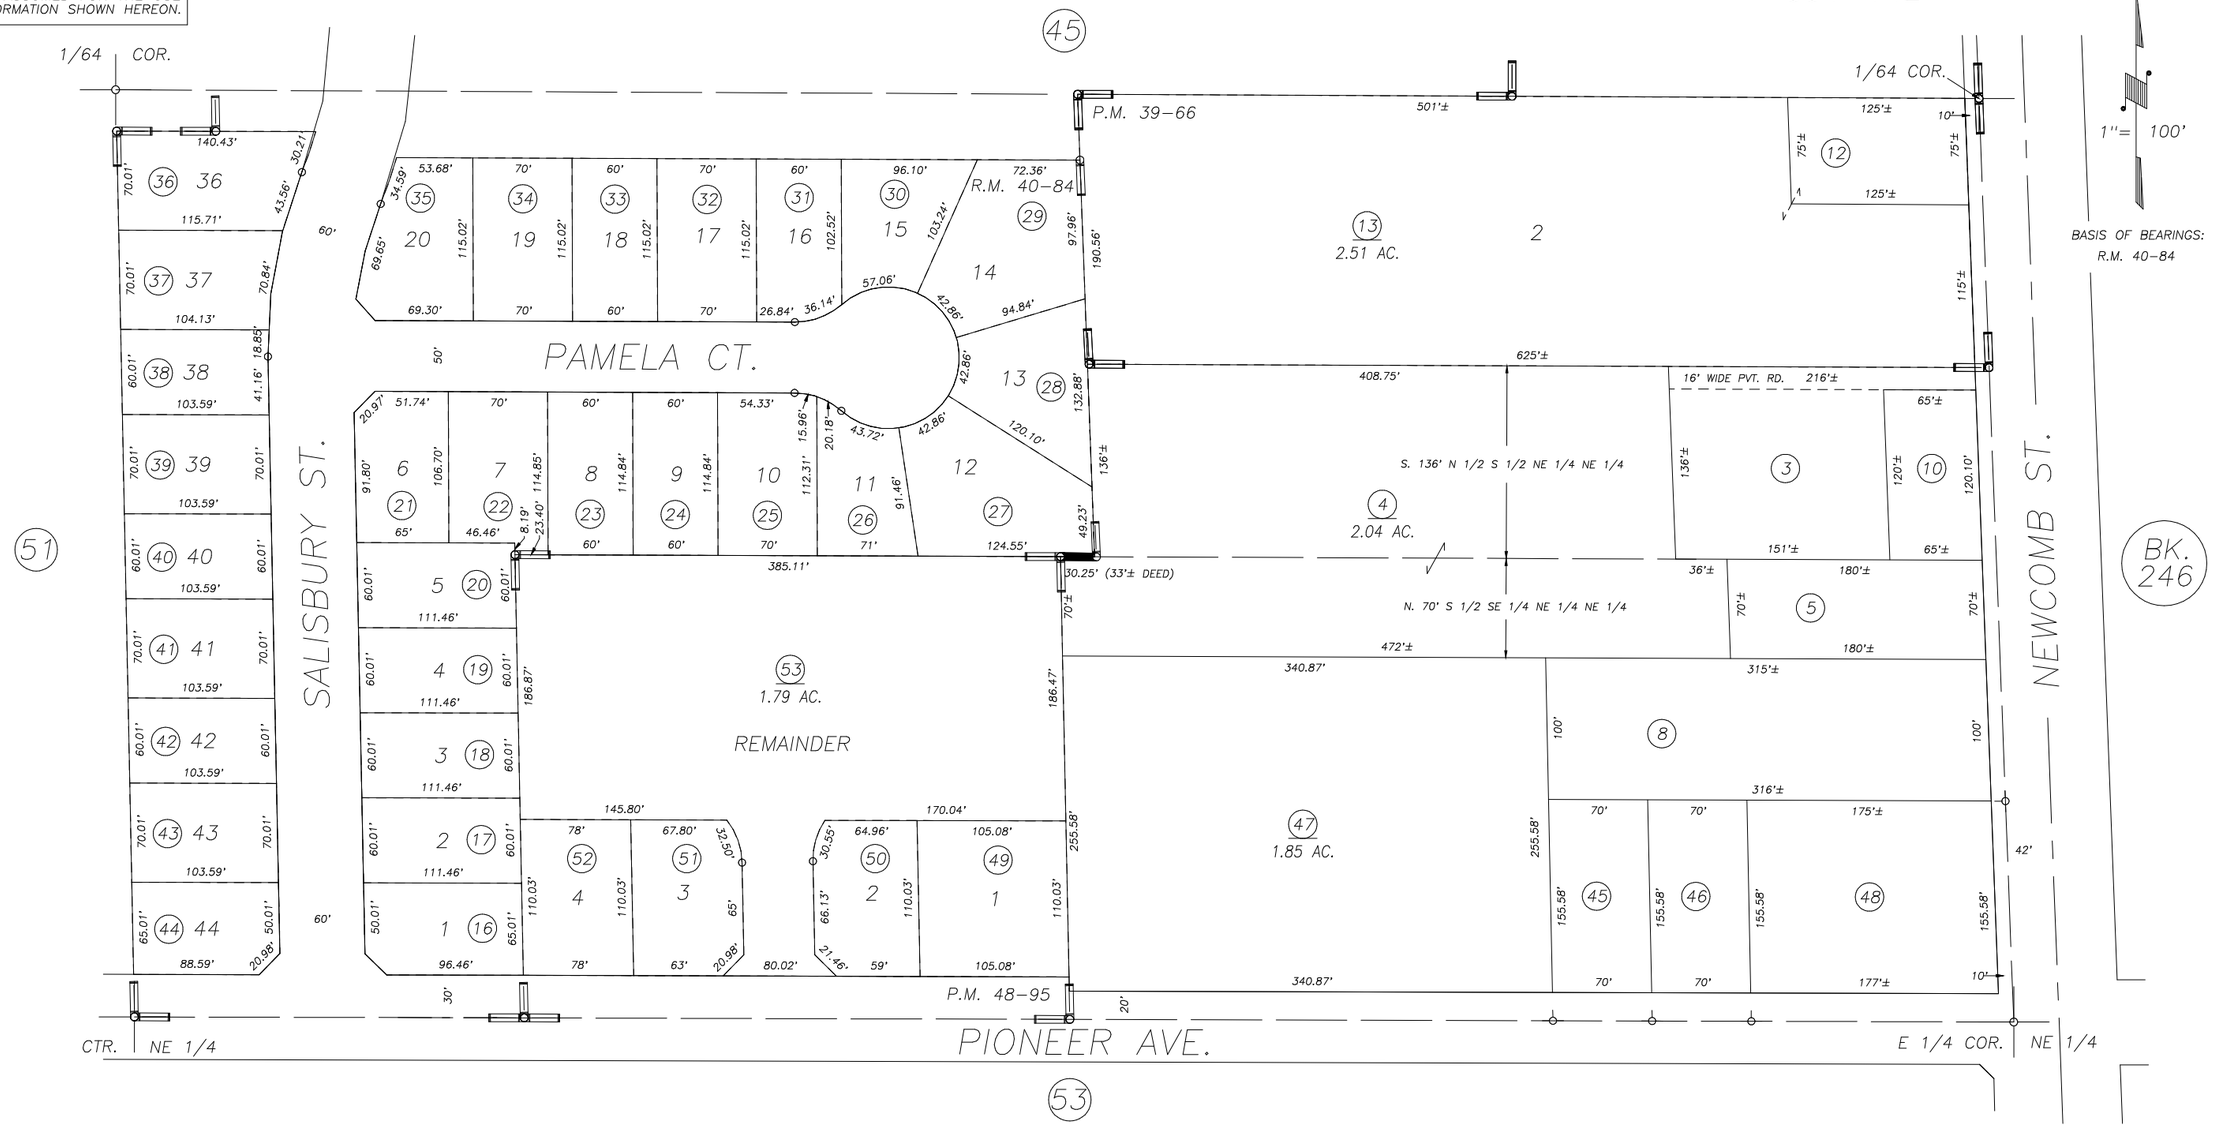

POR. PARCEL MAP 3863, P.M. 39–66
POR. MEADOW BREEZE, R.M. 40–84
PARCEL MAP NO. 4790, P.M. 48–95

CITY OF PORTERVILLE
ASSESSOR'S MAPS BK. 245 , PG. 54
COUNTY OF TULARE, CALIFORNIA, U.S.A.

NOTE: Assessor's Parcel Numbers Shown in Circles (1)
Assessor's Block Numbers Shown in Elipses (123)

REVISION	DATE	TECH
2006–0111576	01/21/2008	MLC