S1/2 OF NW1/4 OF SW1/4 SEC.21, T.21S., R.27E., M.D.B.&M.

Tax Area Codes 245–55
004–133

DISCLAIMER

THIS MAP WAS PREPARED FOR LOCAL PROPERTY ASSESSMENT PURPOSES ONLY AND THE PARCELS SHOWN HEREON MAY NOT COMPLY WITH STATE AND LOCAL SUBDIVISION ORDINANCES, AND NO LIABILITY IS ASSUMED FOR THE USE OF THE INFORMATION SHOWN HEREON.

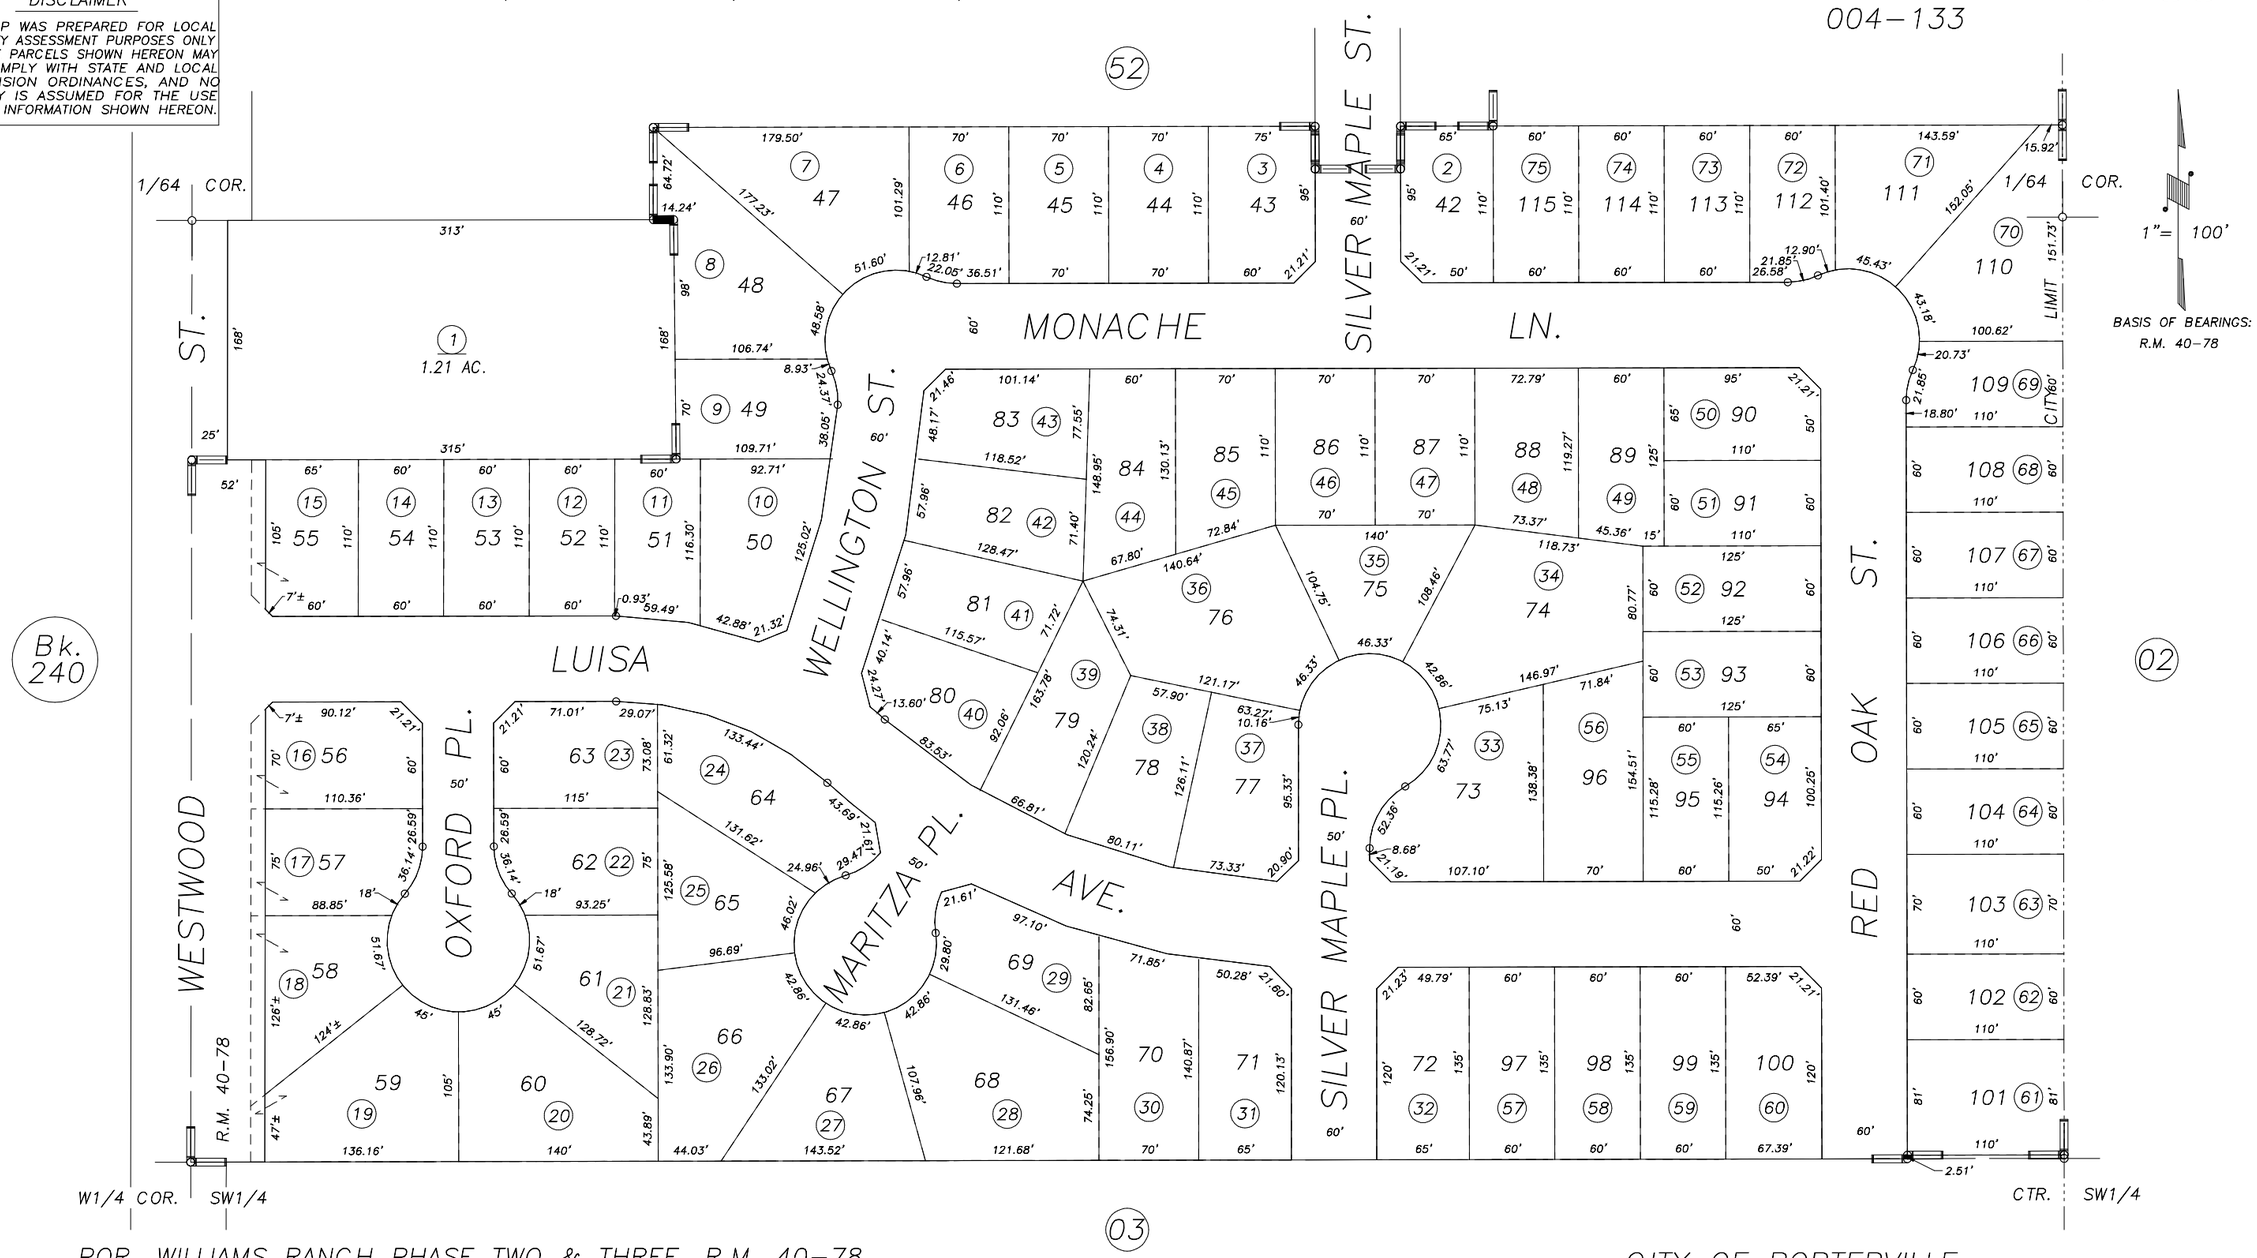

POR. WILLIAMS RANCH PHASE TWO & THREE, R.M. 40–78

CITY OF PORTERVILLE
ASSESSOR'S MAPS BK.245 , PG.55
COUNTY OF TULARE, CALIFORNIA, U.S.A.

NOTE: Assessor's Parcel Numbers Shown in Circles (1)
Assessor's Block Numbers Shown in Elipses (123)

REVISION	DATE	TECH
2004–0068532	08/26/2004	PHN