N1/2 OF NW1/4 OF NE1/4 SEC.21, T.21S., R.27E., M.D.B.&M.

Tax Area Codes 245-56
004-098

Bk. 243

DISCLAIMER

THIS MAP WAS PREPARED FOR LOCAL PROPERTY ASSESSMENT PURPOSES ONLY AND THE PARCELS SHOWN HEREON MAY NOT COMPLY WITH STATE AND LOCAL SUBDIVISION ORDINANCES, AND NO LIABILITY IS ASSUMED FOR THE USE OF THE INFORMATION SHOWN HEREON.

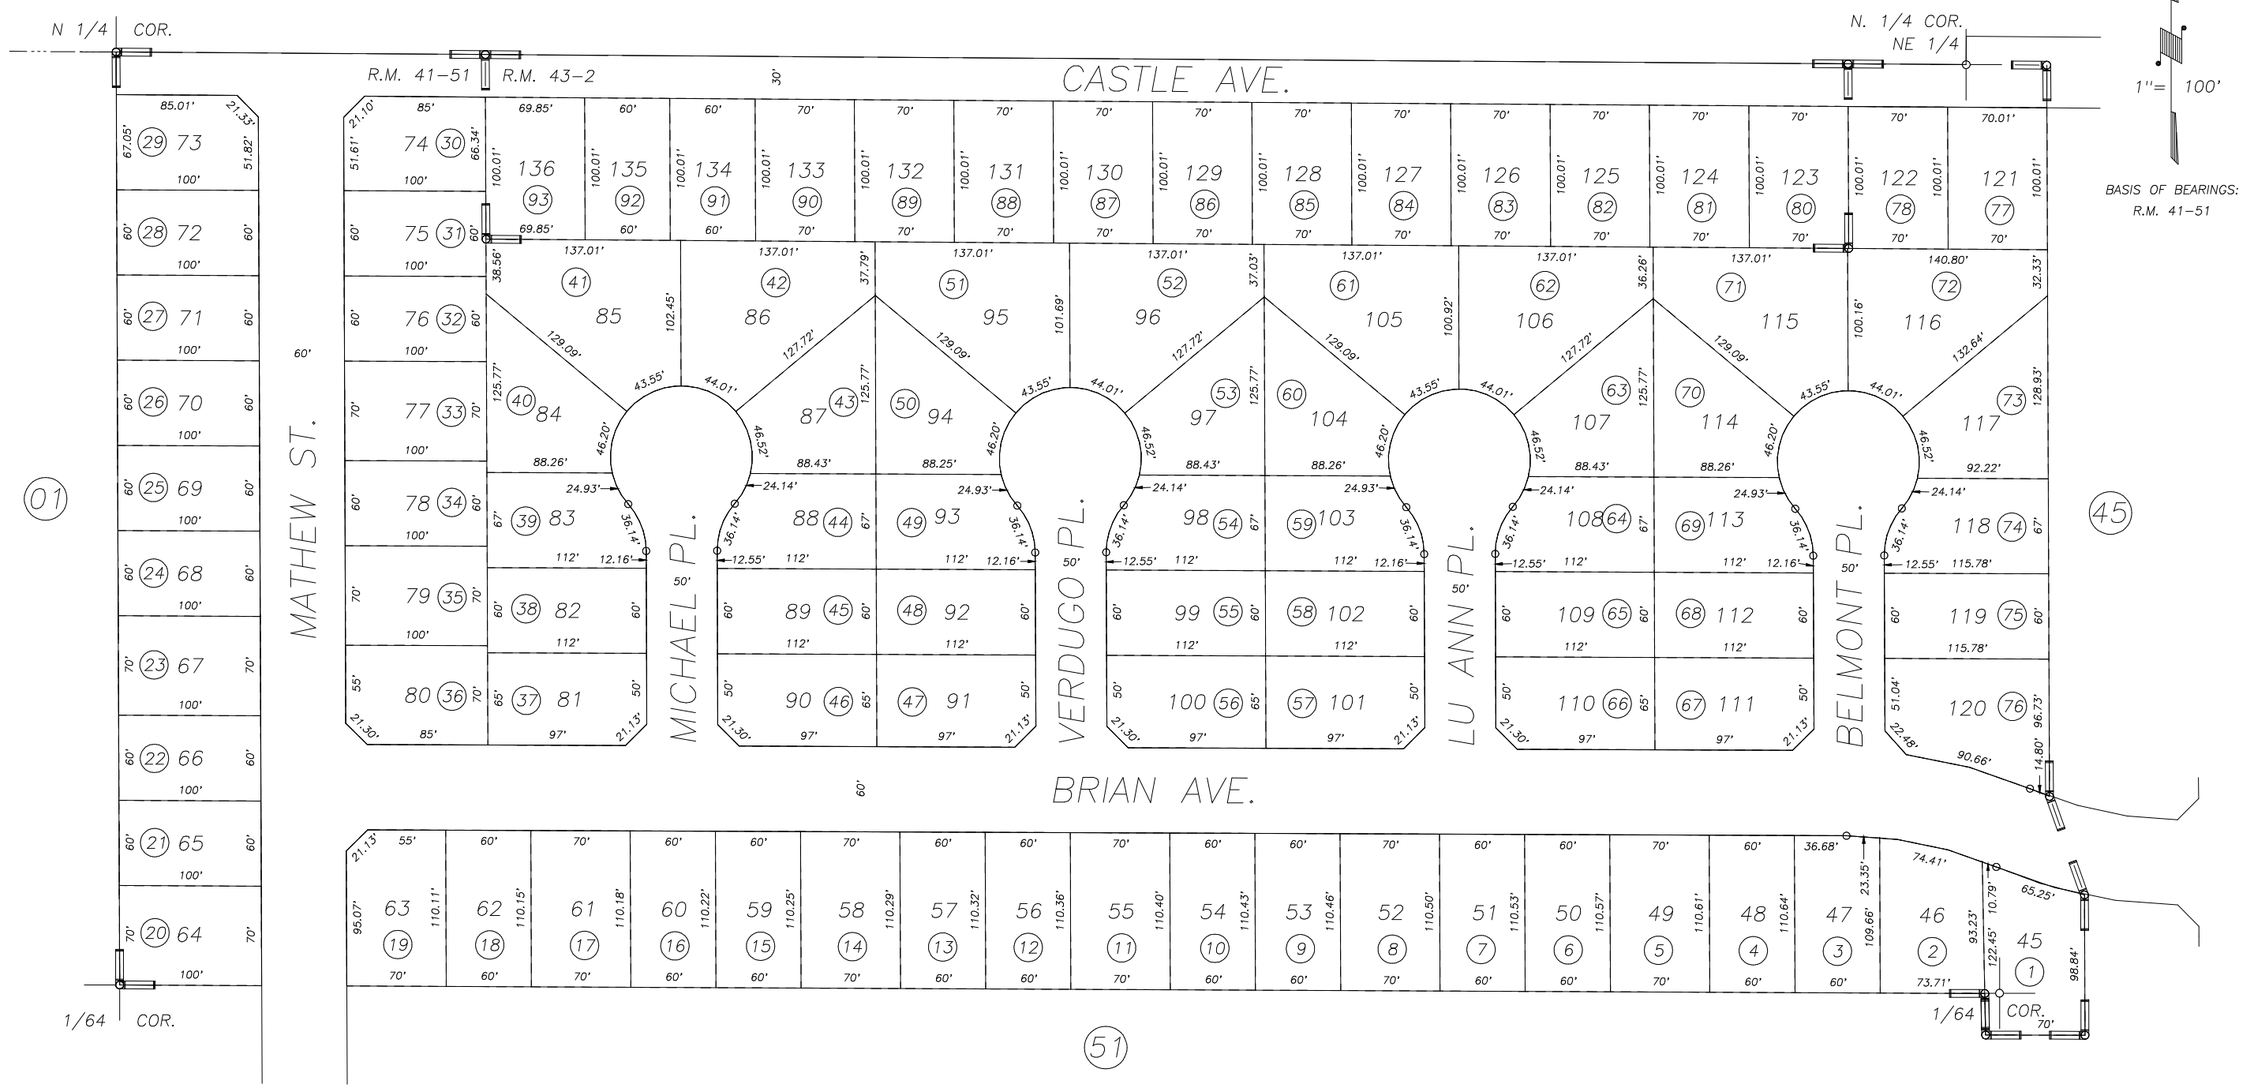

MEADOW BREEZE PHASE TWO, R.M. 41-51
MEADOW BREEZE PHASE 3, R.M. 43-2

CITY OF PORTERVILLE
ASSESSOR'S MAPS BK. 245 , PG. 56
COUNTY OF TULARE, CALIFORNIA, U.S.A.

NOTE: Assessor's Parcel Numbers Shown in Circles (1)
Assessor's Block Numbers Shown in Elipses (123)

REVISION	DATE	TECH
2009-0032236	11/16/2009	LLB