S1/2 SW1/4 SEC.22, T.21S., R.27E., M.D.B.&M.

Tax Area Codes 246–12
004–000

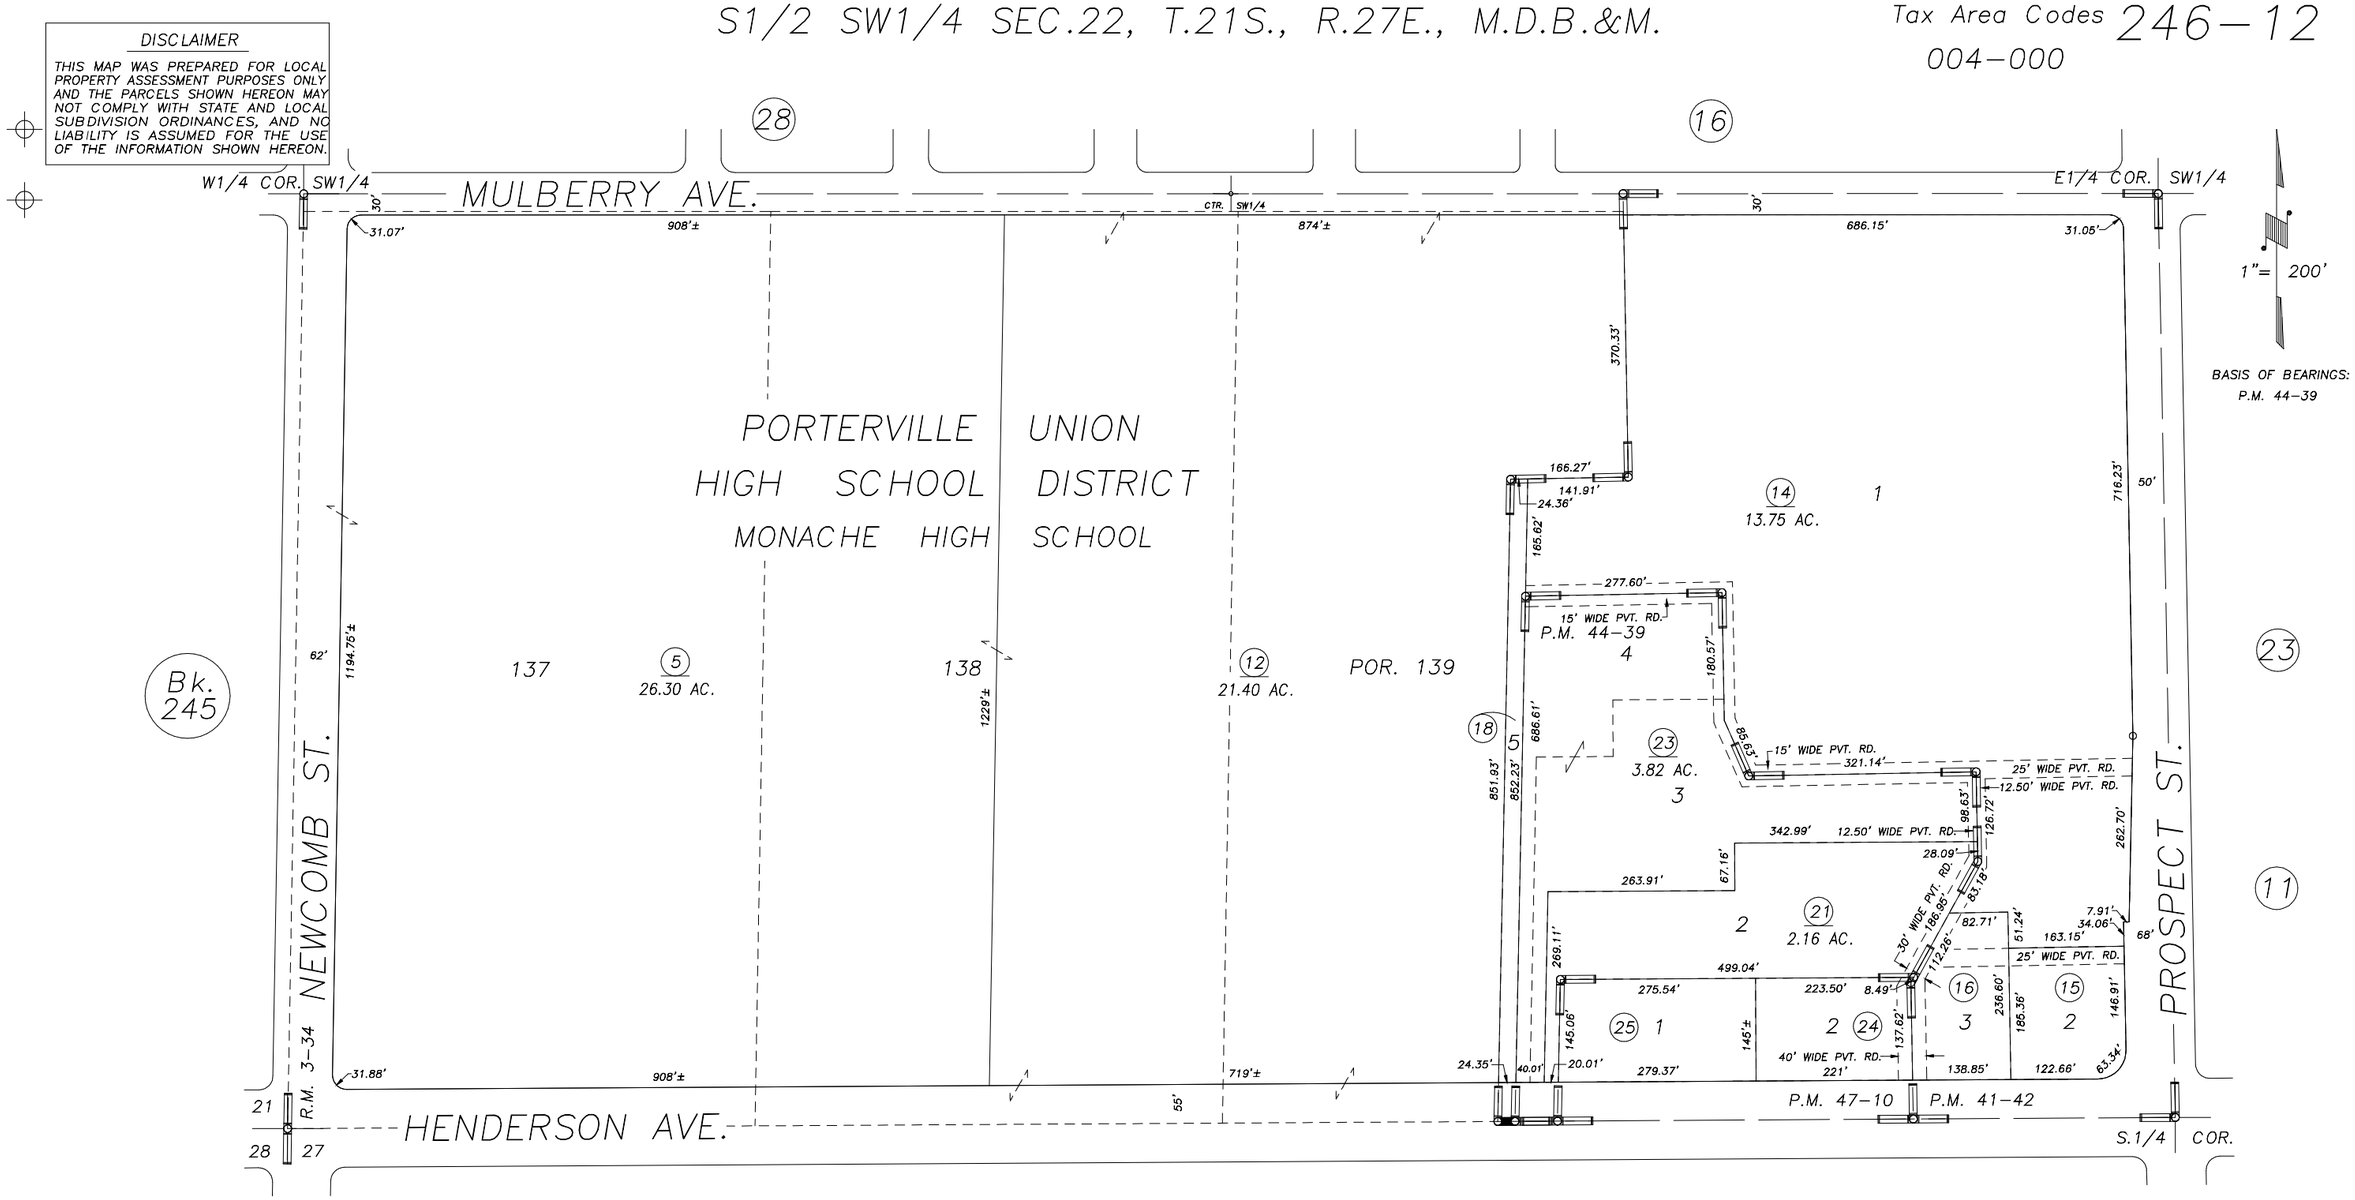

POR. PIONEER LAND CO'S. 1ST SUB., R.M. 3–34
PARCEL MAP NO. 4038, P.M. 41–42
PARCEL MAP NO. 4335, P.M. 44–39
PARCEL MAP NO. 4605, P.M. 47–10

CITY OF PORTERVILLE
ASSESSOR'S MAPS BK.246 , PG.12
COUNTY OF TULARE, CALIFORNIA, U.S.A.

NOTE: Assessor's Parcel Numbers Shown in Circles (1)
Assessor's Block Numbers Shown in Elipses (123)

UPDATE ADJ. PG.	05/07/2010	JRS
REVISION	DATE	TECH