DISCLAIMER

THIS MAP WAS PREPARED FOR LOCAL PROPERTY ASSESSMENT PURPOSES ONLY. THE PARCELS SHOWN HEREON MAY NOT COMPLY WITH STATE AND LOCAL SUBDIVISION ORDINANCES. NO LIABILITY IS ASSUMED FOR THE USE OF THE INFORMATION HEREON.

REVISED: 06/30/2011
REASON: 2001-0033904
CAD TECH: CBT

NLY POR OF NE 1/4 OF NW 1/4 SEC. 22, T.21S., R.27E., M.D.B. & M.

TAX CODE AREA
004-130
004-004

246-14

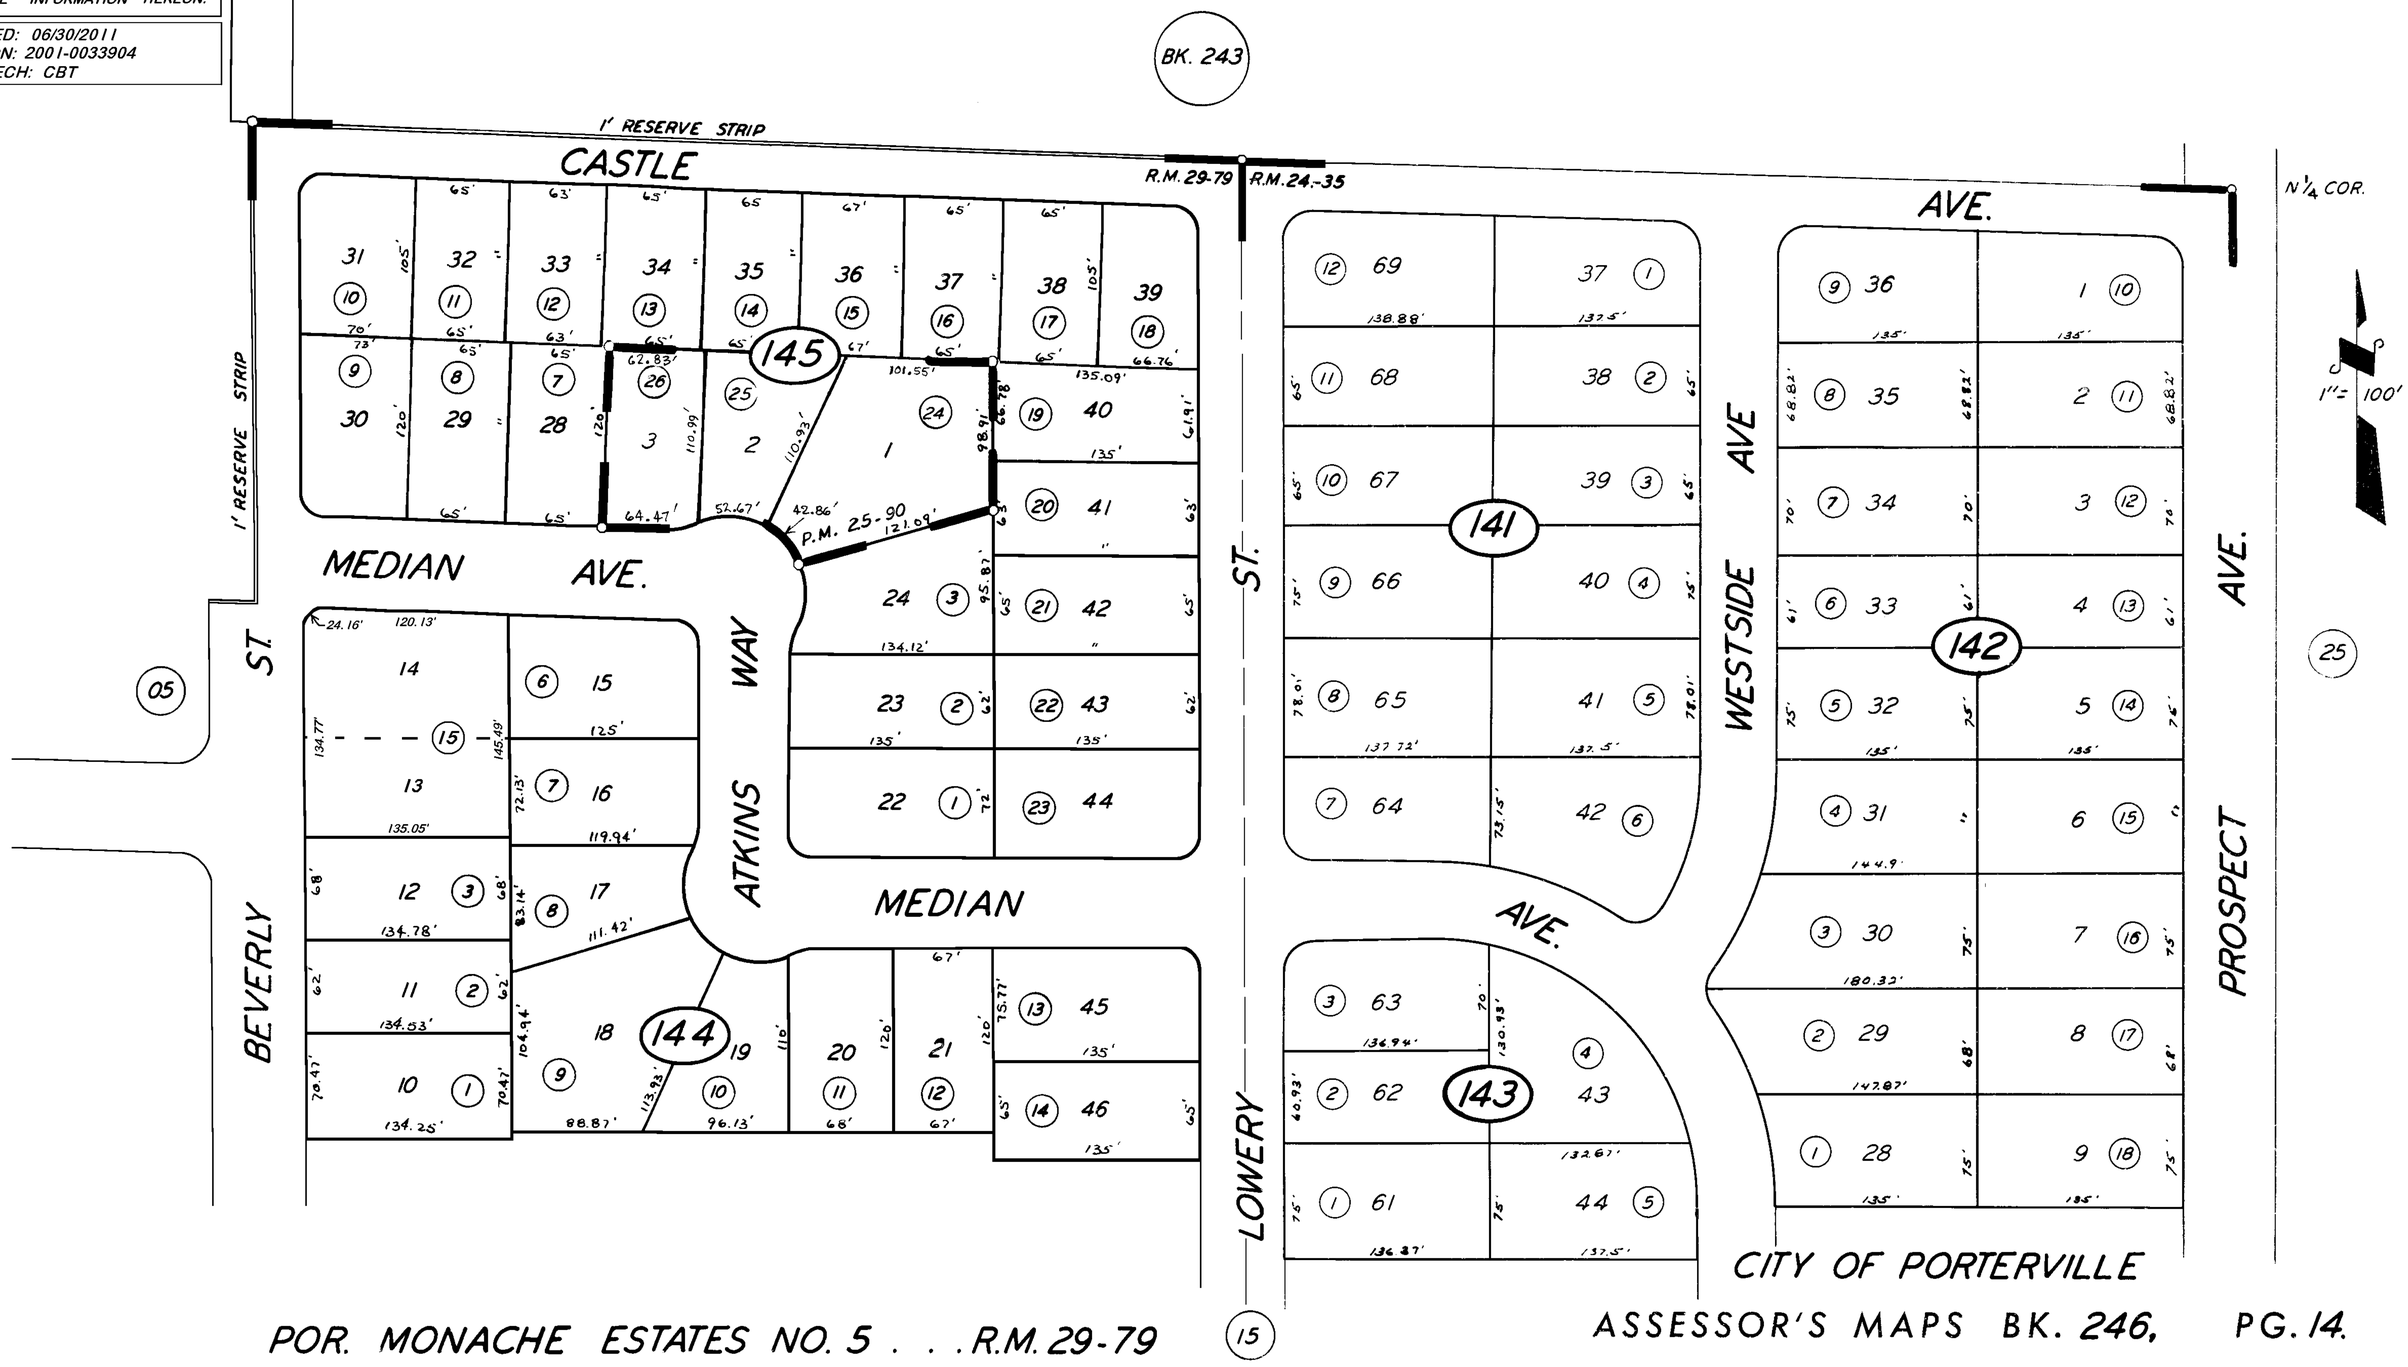

POR. MONACHE ESTATES NO. 5 . . . R.M. 29-79
POR. TRACT NO. 400 . . . . . R.M. 24-35
PARCEL MAP 2489, ... P.M. 25-90

ASSESSOR'S MAPS BK. 246, PG. 14.
COUNTY OF TULARE, CALIF.

NOTE — ASSESSOR'S BLOCK NUMBERS SHOWN IN ELLIPSES
ASSESSOR'S PARCEL NUMBERS SHOWN IN CIRCLES