DISCLAIMER

THIS MAP WAS PREPARED FOR LOCAL PROPERTY ASSESSMENT PURPOSES ONLY. THE PARCELS SHOWN HEREON MAY NOT COMPLY WITH STATE AND LOCAL SUBDIVISION ORDINANCES. NO LIABILITY IS ASSUMED FOR THE USE OF THE INFORMATION HEREON.

REVISED: 05/07/2010
REASON: UPDATE ADJ. PG.
CAD TECH: JRS

S1/2 OF NE 1/4 OF SW 1/4 SEC. 22, T.21S., R.27E., M.D.B.& M.

TAX CODE AREA **246-16**

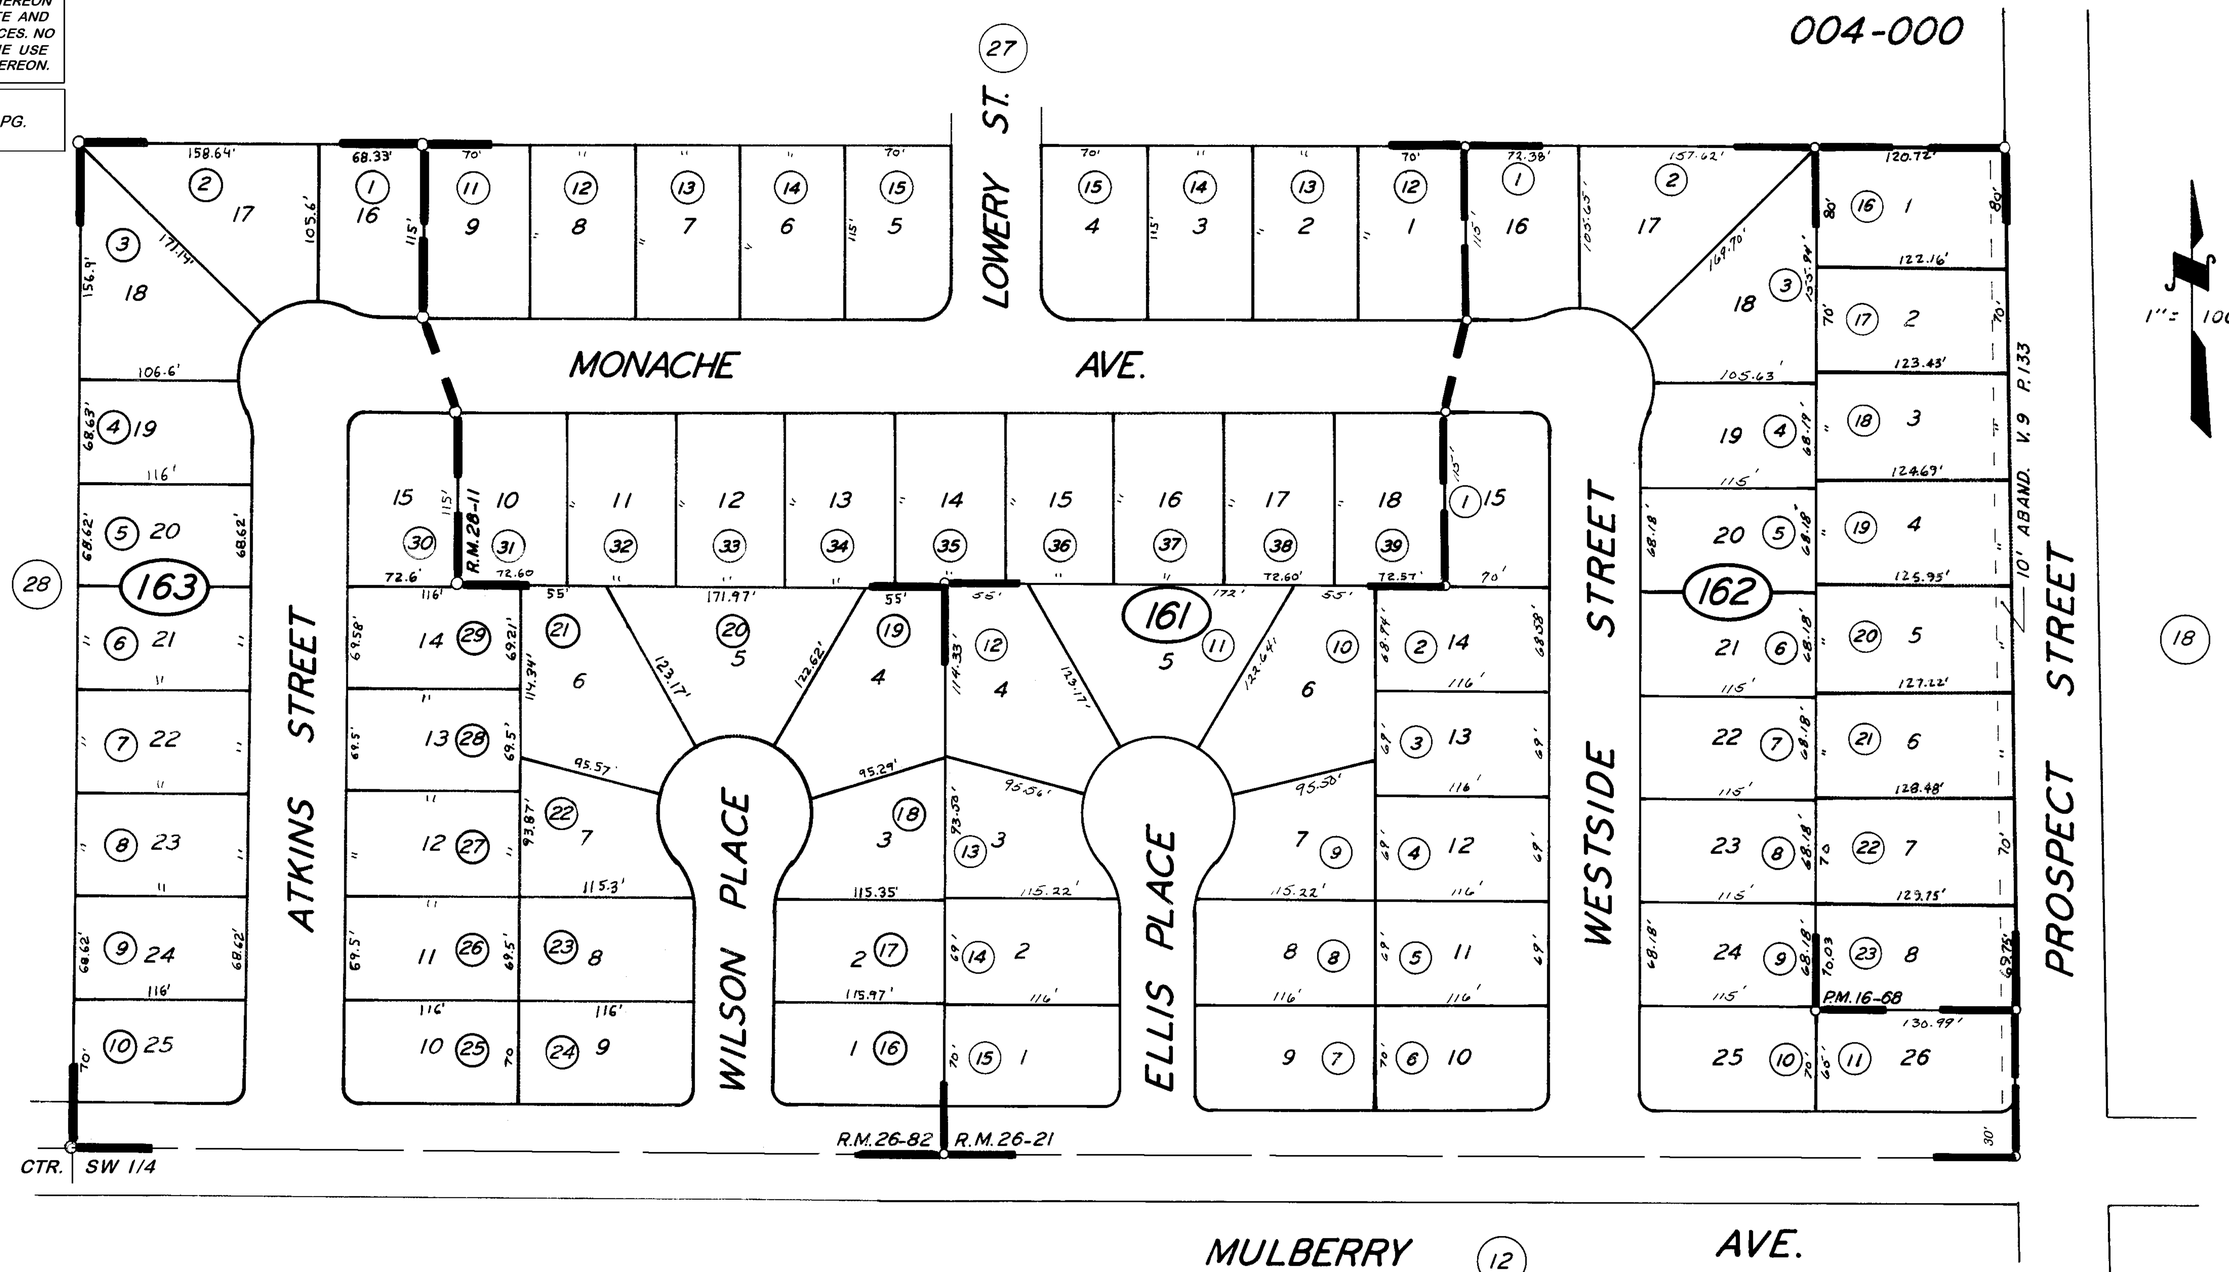

PARCEL MAP 1567, P.M. 16-68
ELLIS ESTATES UNIT NO. 1 R.M. 26-21
ELLIS ESTATES UNIT NO. 2 R.M. 26-82
ELLIS ESTATES UNIT NO. 3 R.M. 28-11

CITY OF PORTERVILLE
ASSESSOR'S MAPS BK. 246, PG. 16
COUNTY OF TULARE, CALIF.

NOTE—ASSESSOR'S BLOCK NUMBERS SHOWN IN ELIPSES
ASSESSOR'S PARCEL NUMBERS SHOWN IN CIRCLES