N1/2 OF NW1/4 OF SW1/4 SEC.22, T.21S., R.27E., M.D.B.&M.

Tax Area Codes 246–19
004–054
004–000
004–130
004–012

DISCLAIMER

THIS MAP WAS PREPARED FOR LOCAL PROPERTY ASSESSMENT PURPOSES ONLY AND THE PARCELS SHOWN HEREON MAY NOT COMPLY WITH STATE AND LOCAL SUBDIVISION ORDINANCES, AND NO LIABILITY IS ASSUMED FOR THE USE OF THE INFORMATION SHOWN HEREON.

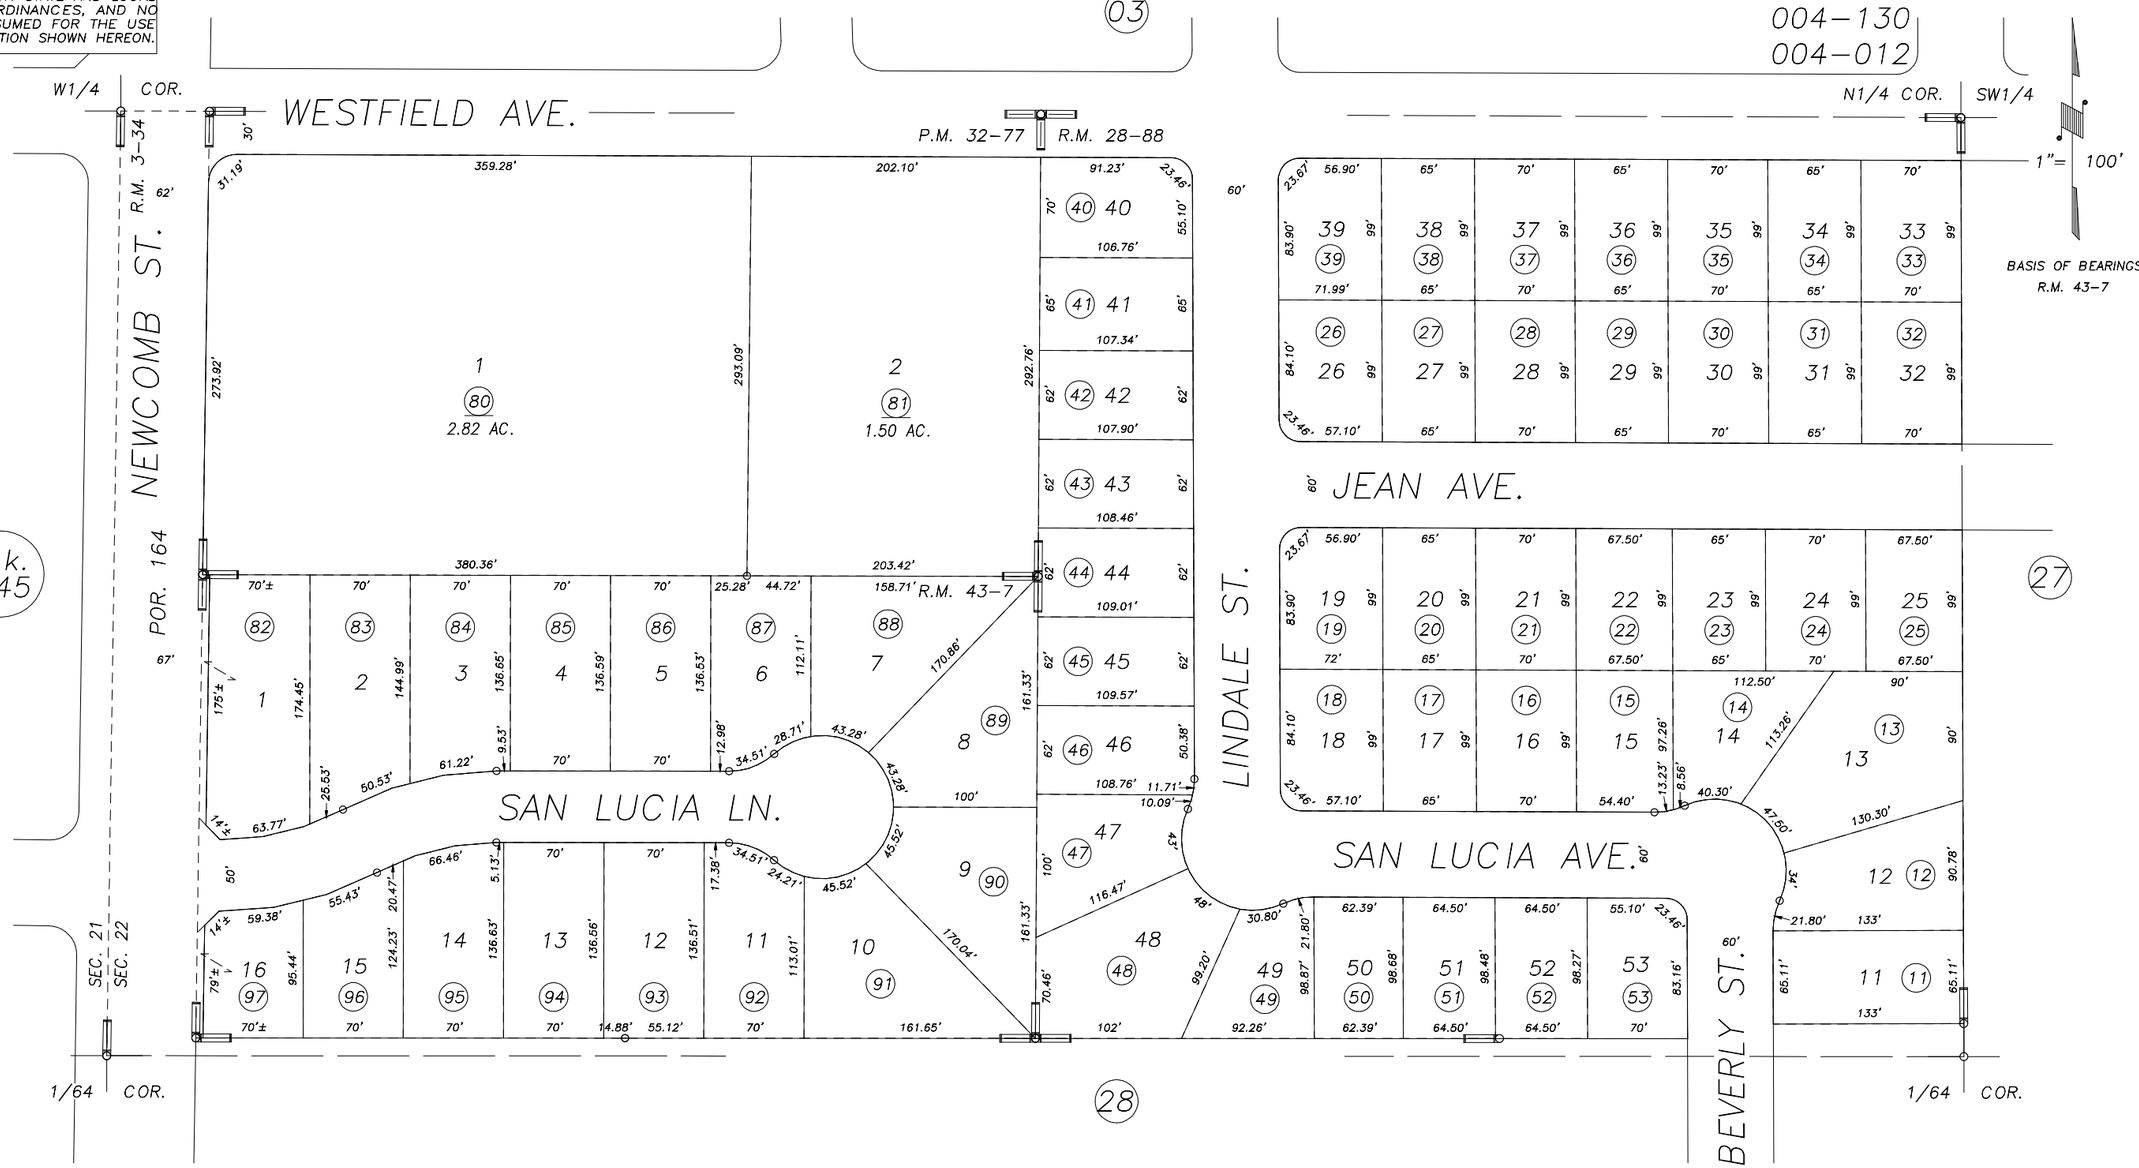

POR. MONACHE ESTATES UNIT NO. 4, R.M. 28–88
PARCEL MAP NO. 3176, P.M. 32–77
MOOREA MANOR, R.M. 43–7
POR. PIONEER LAND COMPANY'S FIRST SUBDIVISION, R.M. 3–34

CITY OF PORTERVILLE
ASSESSOR'S MAPS BK.246 , PG.19
COUNTY OF TULARE, CALIFORNIA, U.S.A.

NOTE: Assessor's Parcel Numbers Shown in Circles (1)
Assessor's Block Numbers Shown in Elipses (123)

REVISION	DATE	TECH
2010–0007714	05/07/2010	JRS