N1/2 OF SE1/4 OF NE1/4 SEC.22, T.21S., R.27E., M.D.B.&M.

Tax Area Codes 004–000

246–21

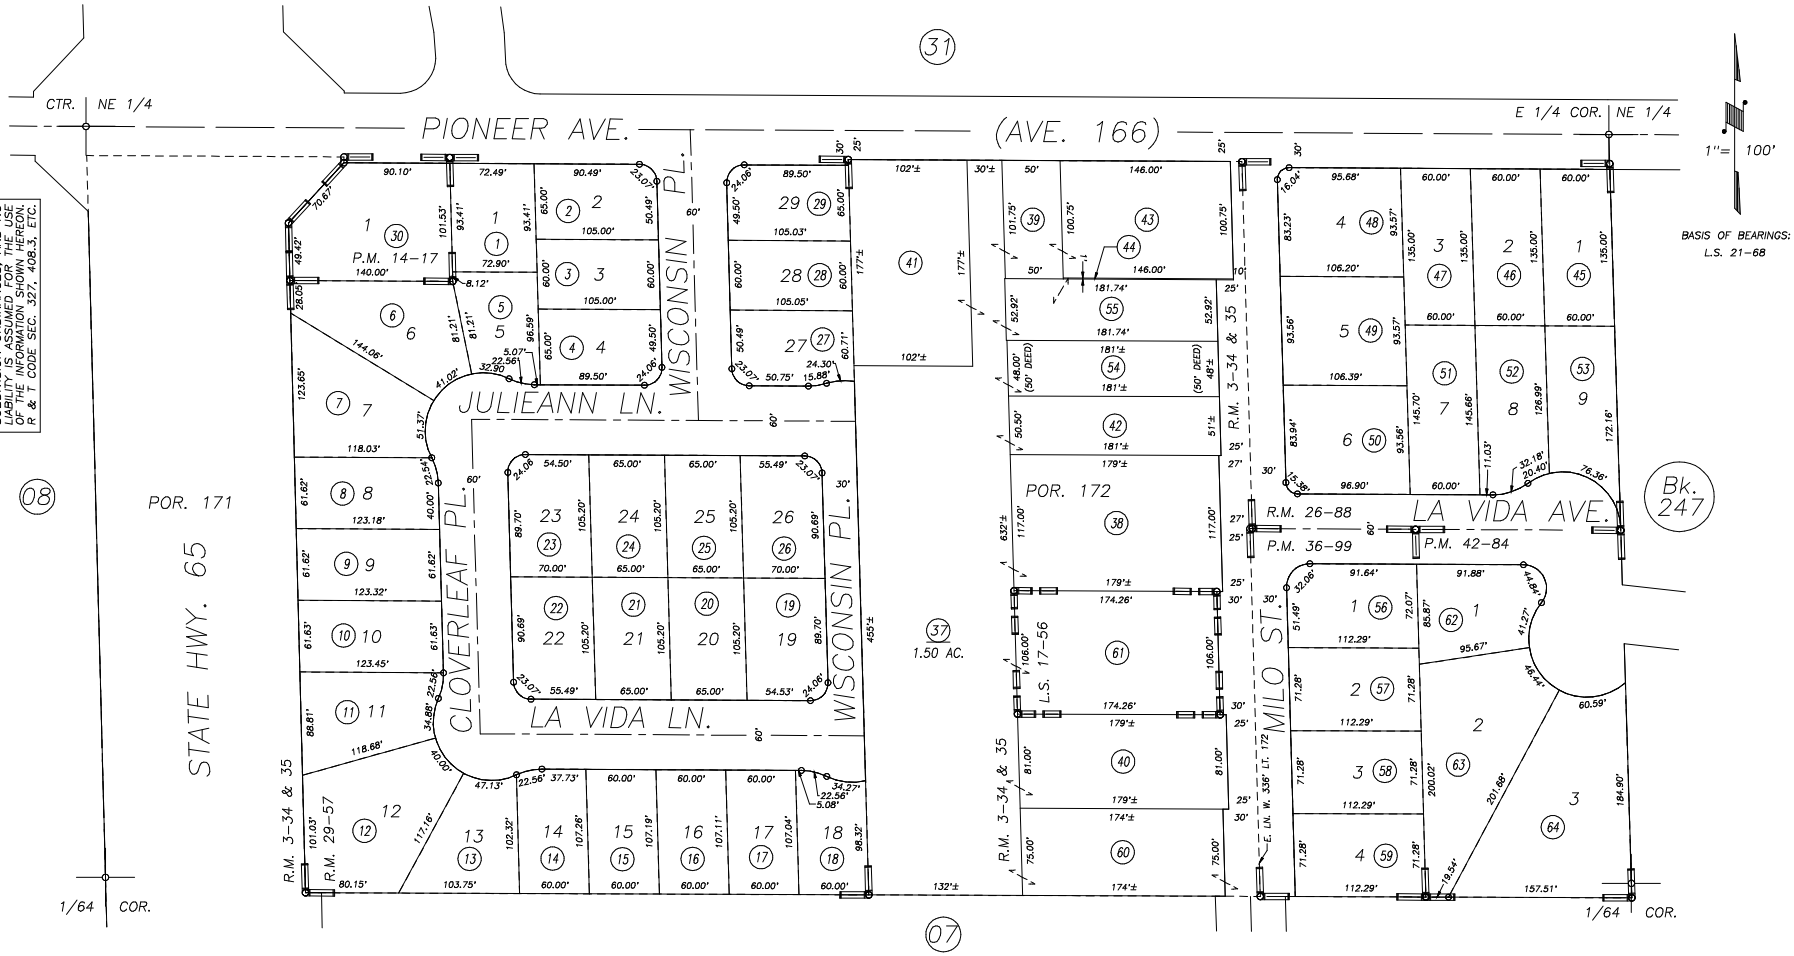

POR PIONEER LAND CO'S 1ST SUB, R.M. 3–34 & 35
PIONEER PARK, R.M. 26–88
PIONEER WEST SUB, R.M. 29–57
PARCEL MAP 1316, P.M. 14–17
PARCEL MAP 3596, P.M. 36–99
PARCEL MAP 4180, P.M. 42–84
RECORD OF SURVEY, L.S. 17–56
RECORD OF SURVEY, L.S. 17–85 (HWY. 65)
RECORD OF SURVEY, L.S. 21–68 (SEC.22 ETC.)

CITY OF PORTERVILLE
ASSESSOR'S MAPS BK. 246 , PG. 21
COUNTY OF TULARE, CALIFORNIA, U.S.A.

NOTE: Assessor's Parcel Numbers Shown in Circles (1)
Assessor's Block Numbers Shown in Elipses (123)

CAD CONVERSION	10/14/2014	ARP
REVISION	DATE	TECH