S1/2 OF NW1/4 OF SW1/4 SEC.22, T.21S., R.27E., M.D.B.&M.

Tax Area Codes 246–28
004–000
004–058

DISCLAIMER

THIS MAP WAS PREPARED FOR LOCAL PROPERTY ASSESSMENT PURPOSES ONLY AND THE PARCELS SHOWN HEREON MAY NOT COMPLY WITH STATE AND LOCAL SUBDIVISION ORDINANCES, AND NO LIABILITY IS ASSUMED FOR THE USE OF THE INFORMATION SHOWN HEREON.

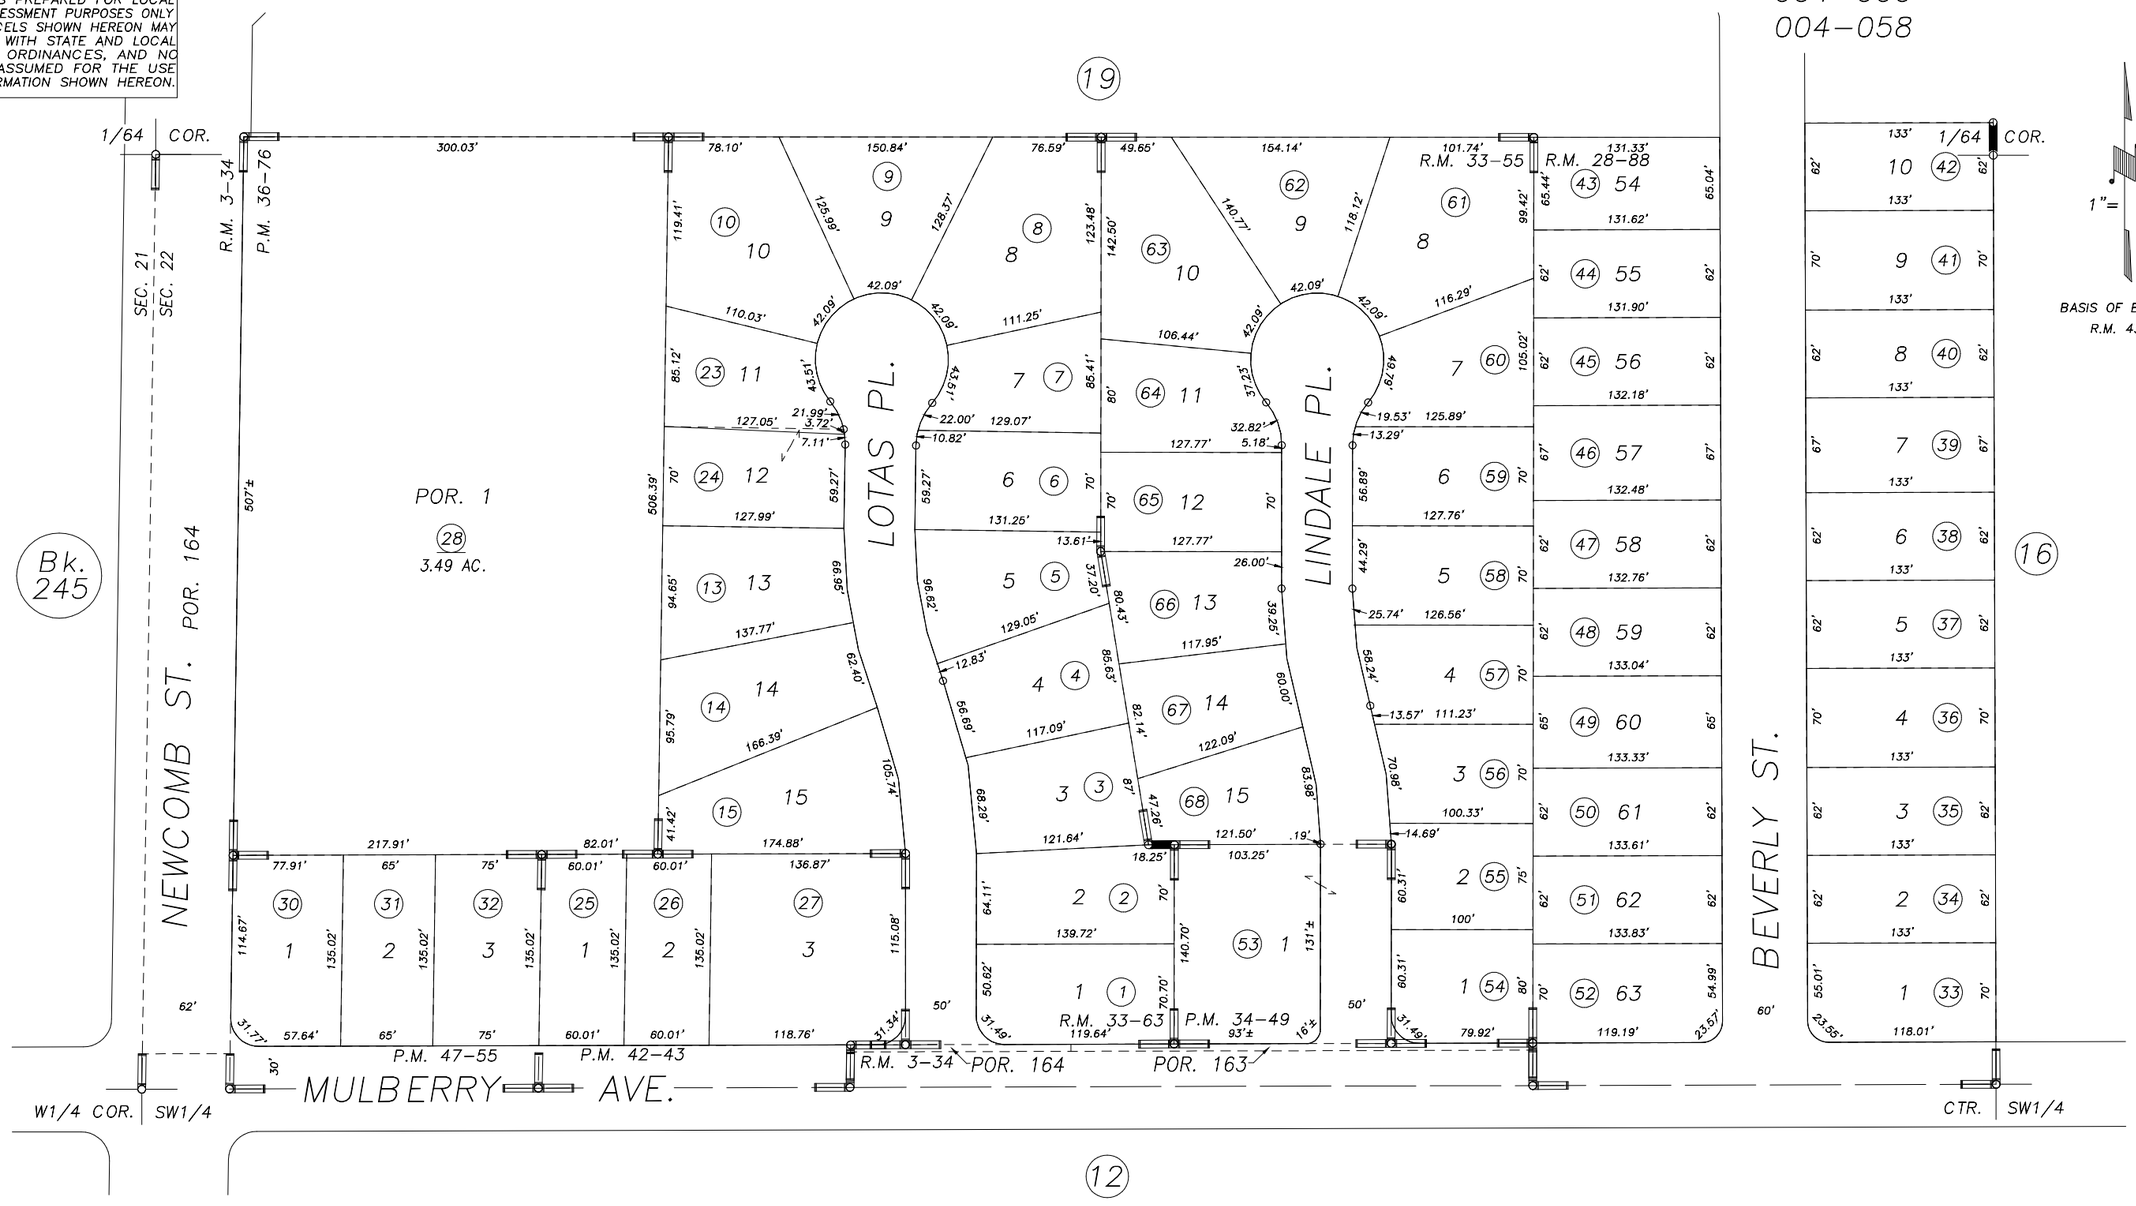

POR. MONACHE ESTATES NO. 4, R.M. 28–88 POR. PIONEER LAND COMPANY'S FIRST SUBDIVISION, R.M. 3–34
PARCEL MAP NO. 3347, P.M. 34–49
SIERRA PARK VILLAGE NO. 1, R.M. 33–55
PARCEL MAP NO. 3573, P.M. 36–76
SIERRA PARK VILLAGE NO. 2, R.M. 33–63
PARCEL MAP NO. 4139, P.M. 42–43
PARCEL MAP NO. 4650, P.M. 47–55

CITY OF PORTERVILLE
ASSESSOR'S MAPS BK.246 , PG28
COUNTY OF TULARE, CALIFORNIA, U.S.A.

NOTE: Assessor's Parcel Numbers Shown in Circles (1)
Assessor's Block Numbers Shown in Elipses (123)

REVISION	DATE	TECH
2010–0007714	05/07/2010	JRS