DISCLAIMER

THIS MAP WAS PREPARED FOR LOCAL PROPERTY ASSESSMENT PURPOSES ONLY. THE PARCELS SHOWN HEREON MAY NOT COMPLY WITH STATE AND LOCAL SUBDIVISION ORDINANCES. NO LIABILITY IS ASSUMED FOR THE USE OF THE INFORMATION HEREON.

REVISED: 10/17/2012
REASON: 2012-0031680
CAD TECH: LLB

N1/2 OF NE1/4 SEC.23, T.21S., R.27E., M.D.B.&M.

TAX CODE AREA
126-001
004-000
004-019

247-04

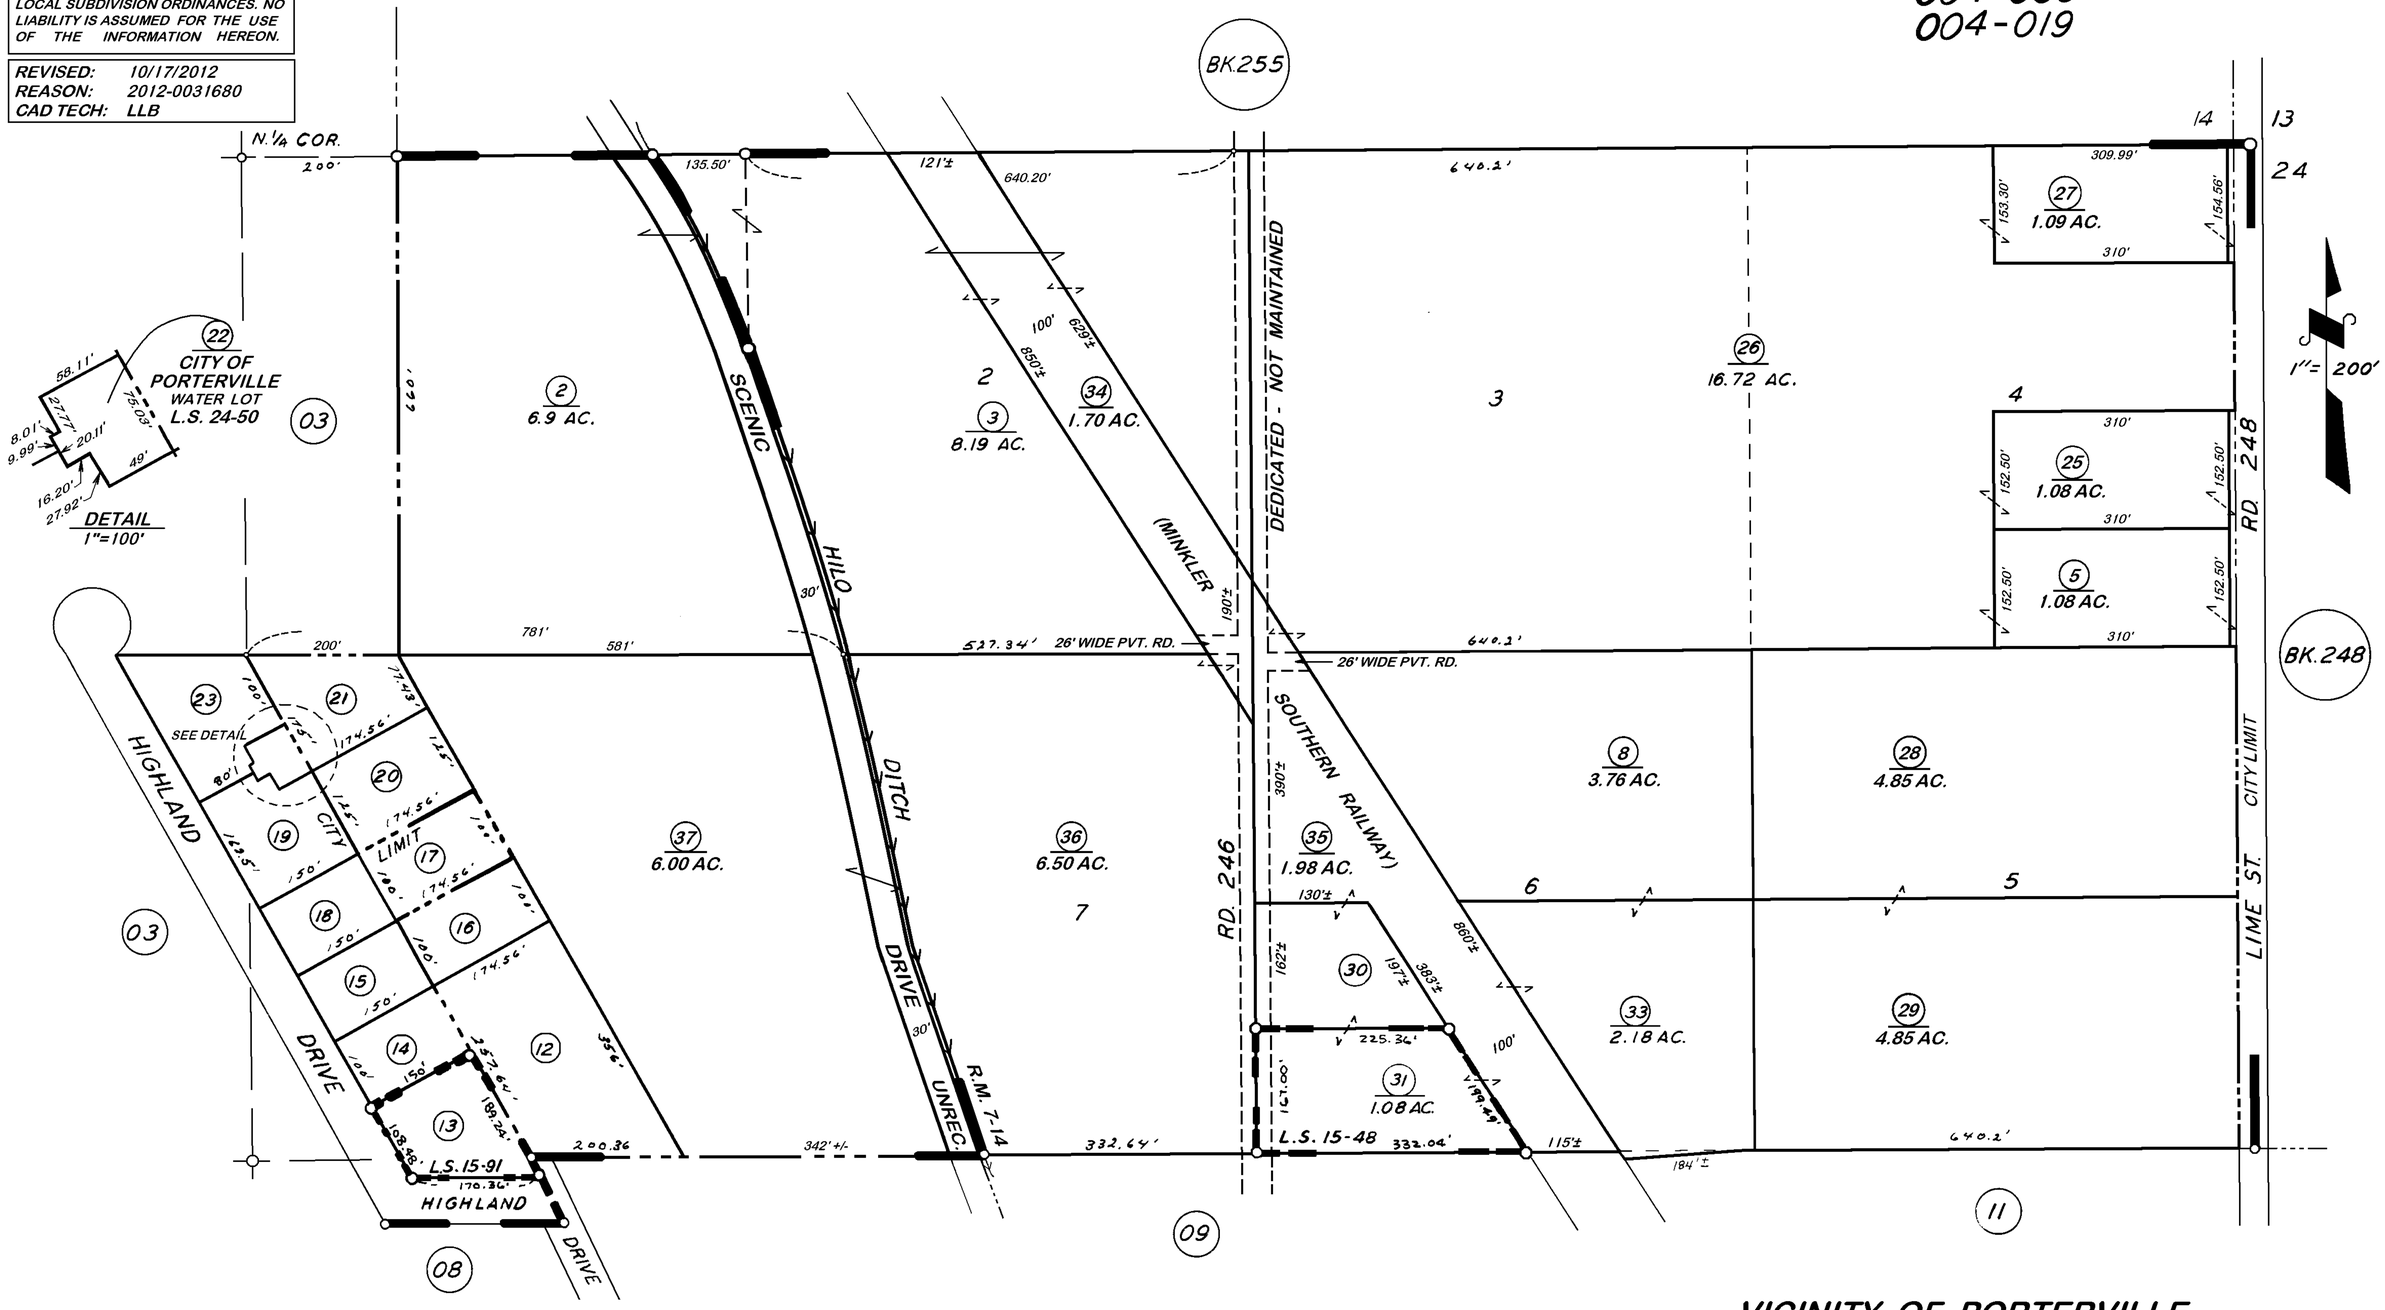

POR. RODGERS-BATTLES HILL SUBD., UNREC.
POR. HERMOSA ORANGE COLONY, 1st ADD., R.M. 7-14
RECORD OF SURVEY, L.S. 15-48
RECORD OF SURVEY, L.S. 15-91
RECORD OF SURVEY, L.S. 24-50

NOTE — ASSESSOR'S BLOCK NUMBERS SHOWN IN ELLIPSES
ASSESSOR'S PARCEL NUMBERS SHOWN IN CIRCLES

VICINITY OF PORTERVILLE
ASSESSOR'S MAPS BK. 247, PG. 04.
COUNTY OF TULARE, CALIF.