DISCLAIMER

THIS MAP WAS PREPARED FOR LOCAL PROPERTY ASSESSMENT PURPOSES ONLY. THE PARCELS SHOWN HEREON MAY NOT COMPLY WITH STATE AND LOCAL SUBDIVISION ORDINANCES. NO LIABILITY IS ASSUMED FOR THE USE OF THE INFORMATION HEREON.

REVISED: 12/09/2013
REASON: ADD LT. TIES 26 TO 28
CAD TECH: RLW

POR. N.½ OF SE¼ SEC. 23, T. 21 S., R. 27 E., M.D.B. & M.

TAX CODE AREA 004-000

247-13

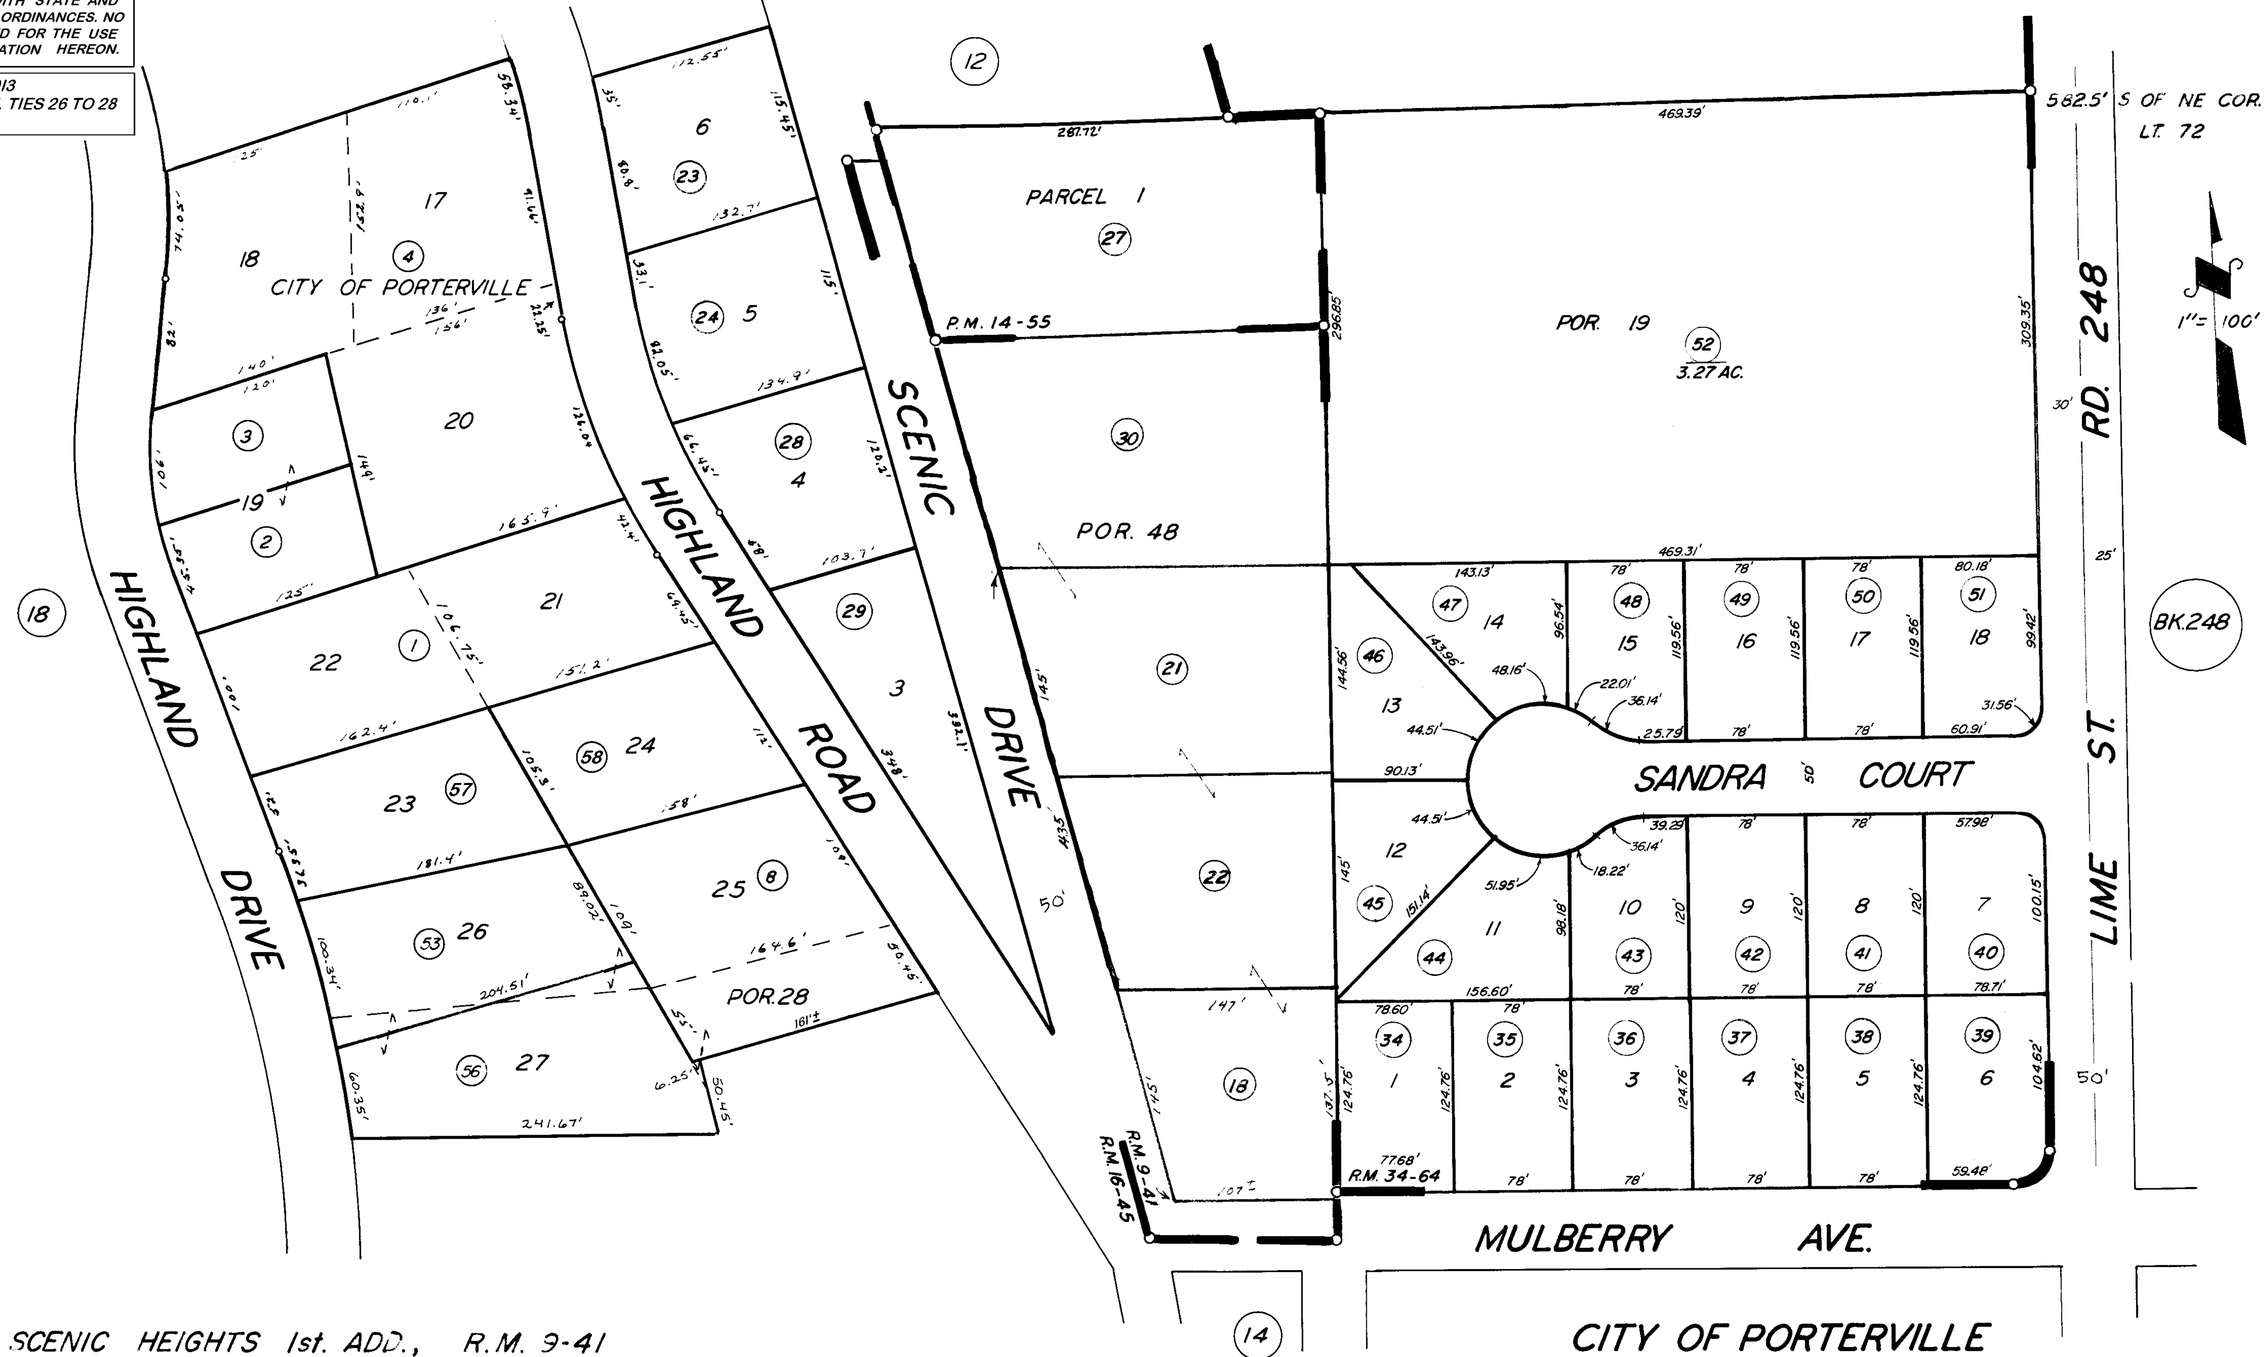

POR. SCENIC HEIGHTS 1st. ADD., R.M. 9-41
POR. GRAND VIEW TRACT, R.M. 16-45
POR. PARCEL MAP 1354, P.M. 14-55
POR. QUAIL PARK ESTATES PHASE ONE, R.M. 34-64

NOTE — ASSESSOR'S BLOCK NUMBERS SHOWN IN ELLIPSES
ASSESSOR'S PARCEL NUMBERS SHOWN IN CIRCLES

CITY OF PORTERVILLE

ASSESSOR'S MAPS BK. 247, PG. 13.
COUNTY OF TULARE, CALIF.