SLY. POR.'S OF SE 1/4 & OF SW 1/4 SEC. 23, T.21S., R.27E., M.D.B.& M.

TAX CODE AREA
126-001
4-000
4-034

247-23

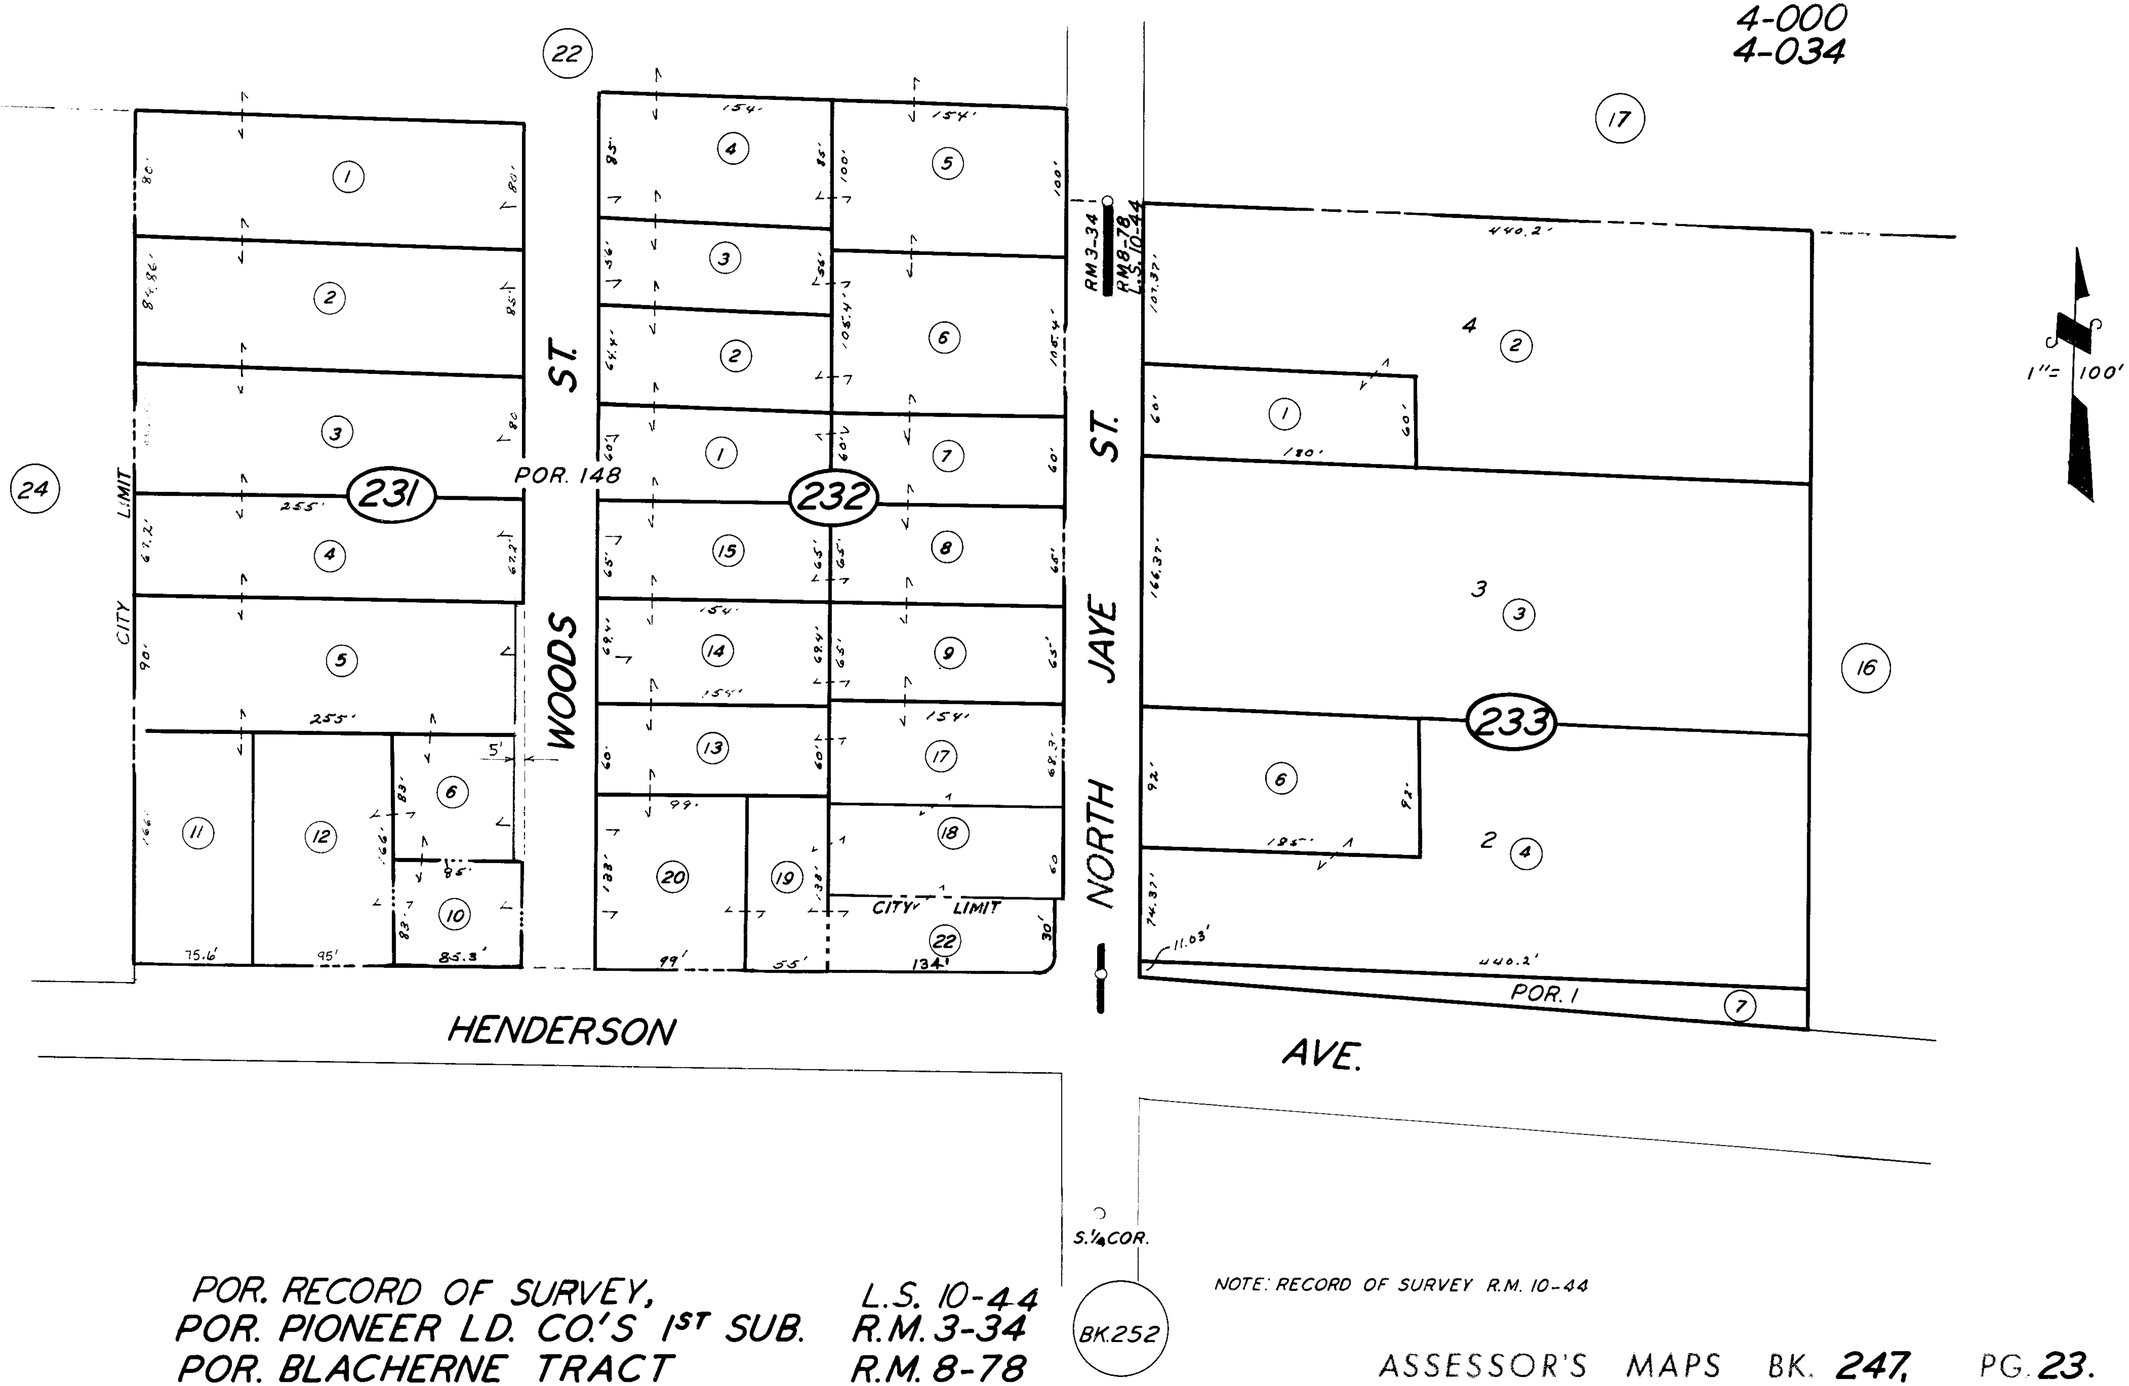

POR. RECORD OF SURVEY, L.S. 10-44
POR. PIONEER LD. CO.'S 1ST SUB. R.M. 3-34
POR. BLACHERNE TRACT R.M. 8-78

NOTE: RECORD OF SURVEY R.M. 10-44

ASSESSOR'S MAPS BK. 247, PG. 23.

COUNTY OF TULARE, CALIF.

NOTE — ASSESSOR'S BLOCK NUMBERS SHOWN IN ELLIPSES
ASSESSOR'S PARCEL NUMBERS SHOWN IN CIRCLES

4-11-63 TN