DISCLAIMER

THIS MAP WAS PREPARED FOR LOCAL PROPERTY ASSESSMENT PURPOSES ONLY AND THE PARCELS SHOWN HEREON MAY NOT COMPLY WITH STATE AND LOCAL SUBDIVISION ORDINANCES, AND NO LIABILITY IS ASSUMED FOR THE USE OF THE INFORMATION SHOWN HEREON.

SLY. POR. NW 1/4 OF SW 1/4 SEC. 23, T.21S., R.27E., M.D.B. & M.

Tax Area Code 247–25

004–130
004–000
004–016

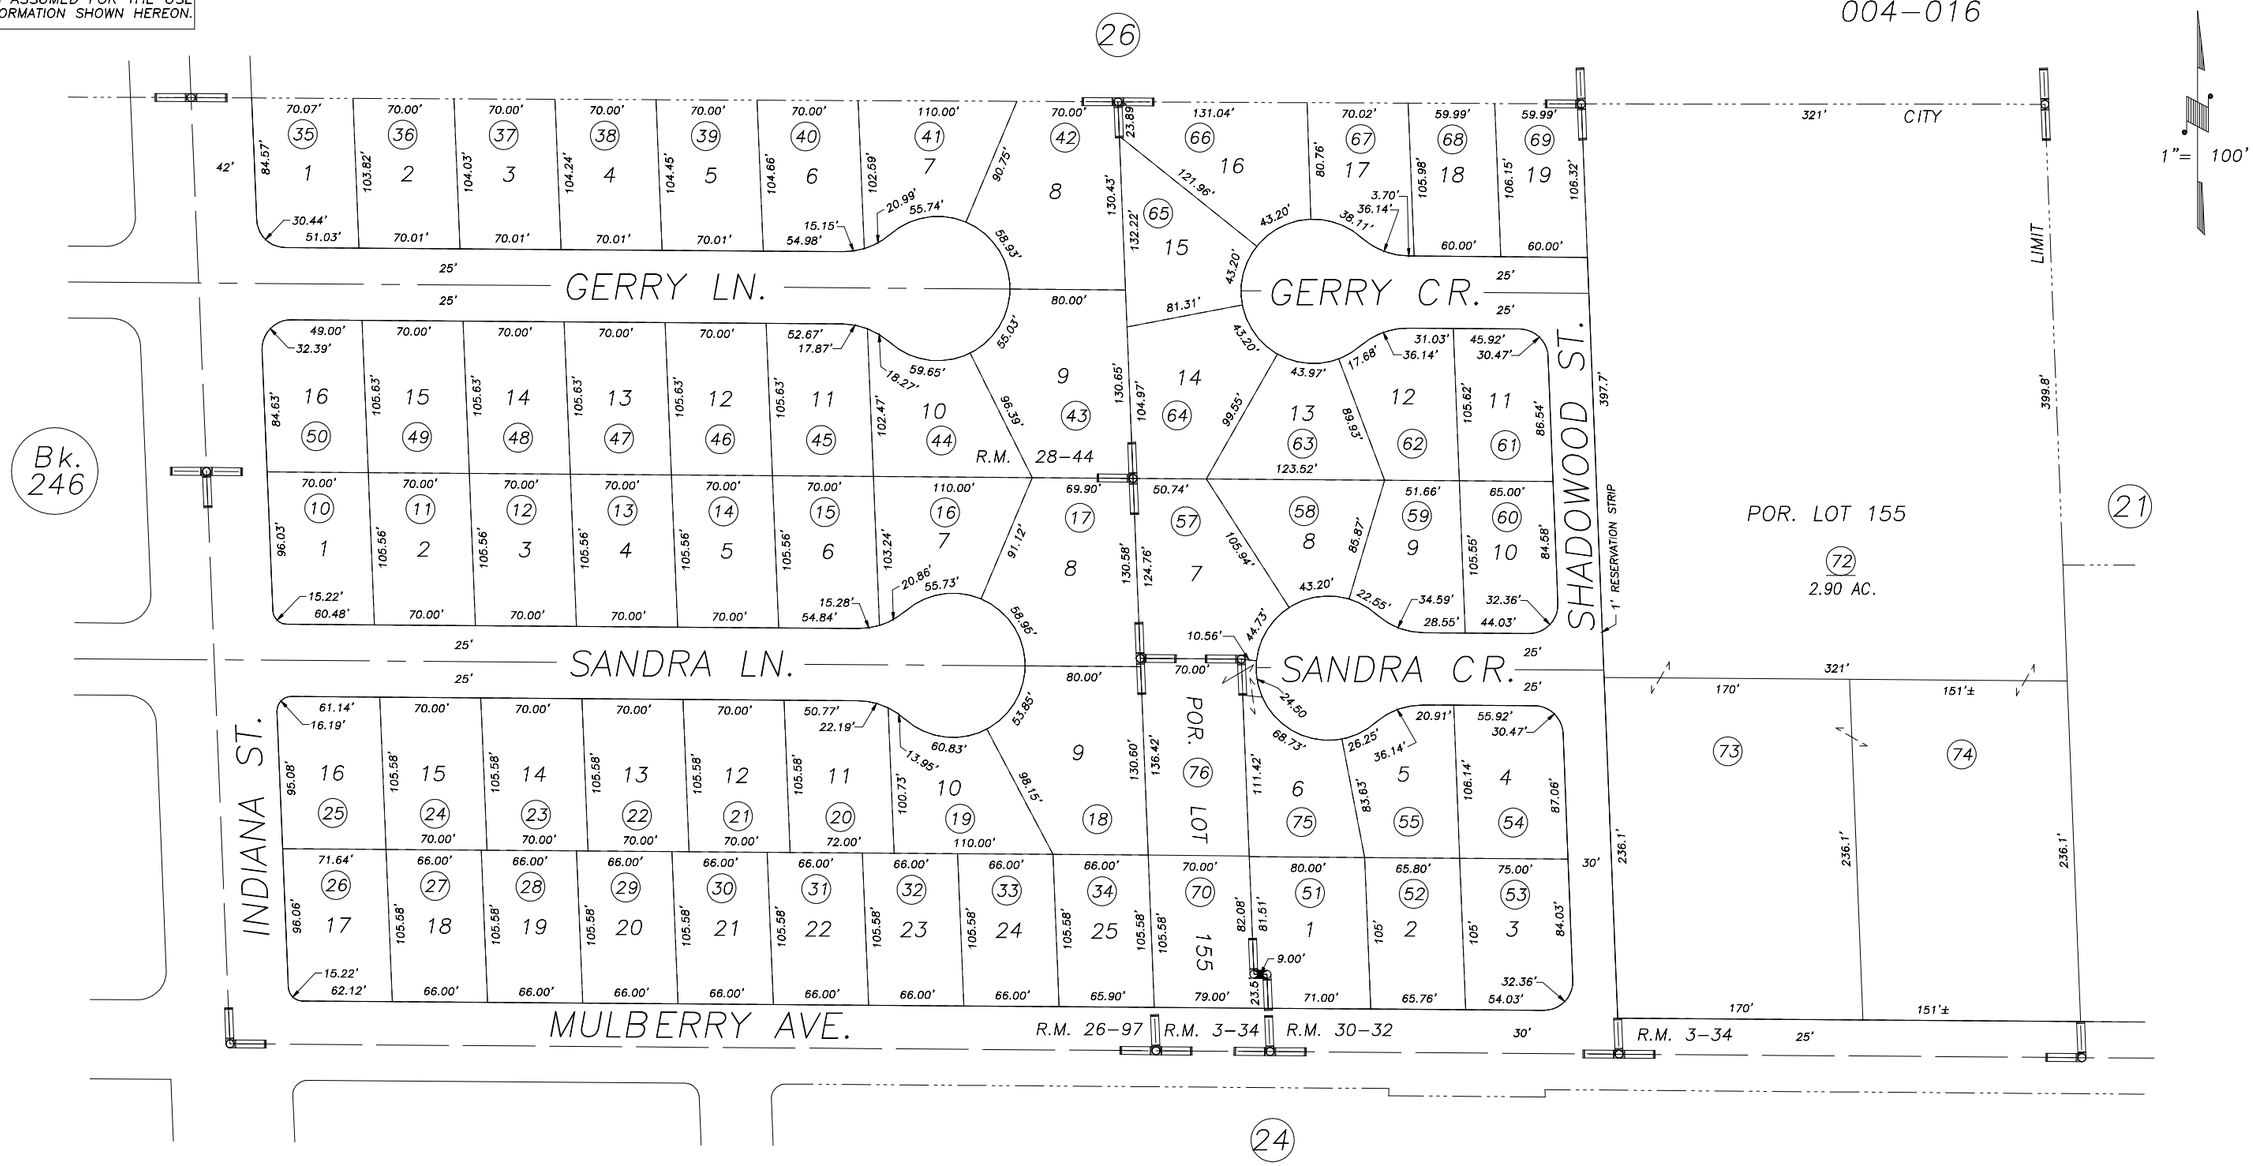

REVISION	DATE	BY
2000–0012735	2/25/2002	KMS

SHADOWOOD HOMES, R.M. 30–32
POR. PIONEER LD. CO.'S 1ST SUB., R.M. 3–34
MULBERRY MEADOW ESTATES UNIT NO. 2, R.M. 26–97
POR. MULBERRY MEADOW ESTATES UNIT NO. 3, R.M. 28–44

CITY OF PORTERVILLE
ASSESSOR'S MAPS BK. 247 , PG. 25 .
COUNTY OF TULARE, CALIF.

NOTE: Assessor's Block Numbers Shown in Ellipses
Assessor's Parcel Numbers Shown in Circles

01/02