DISCLAIMER

THIS MAP WAS PREPARED FOR LOCAL PROPERTY ASSESSMENT PURPOSES ONLY. THE PARCELS SHOWN HEREON MAY NOT COMPLY WITH STATE AND LOCAL SUBDIVISION ORDINANCES. NO LIABILITY IS ASSUMED FOR THE USE OF THE INFORMATION HEREON.

REVISED: 06/12/2009
REASON: 2008-0007513
CAD TECH: ASG

POR. NW. 1/4 OF SW. 1/4 SEC. 24, T. 21 S., R. 27 E., M.D.B. & M.

TAX CODE AREA 248-05

004-143
004-000

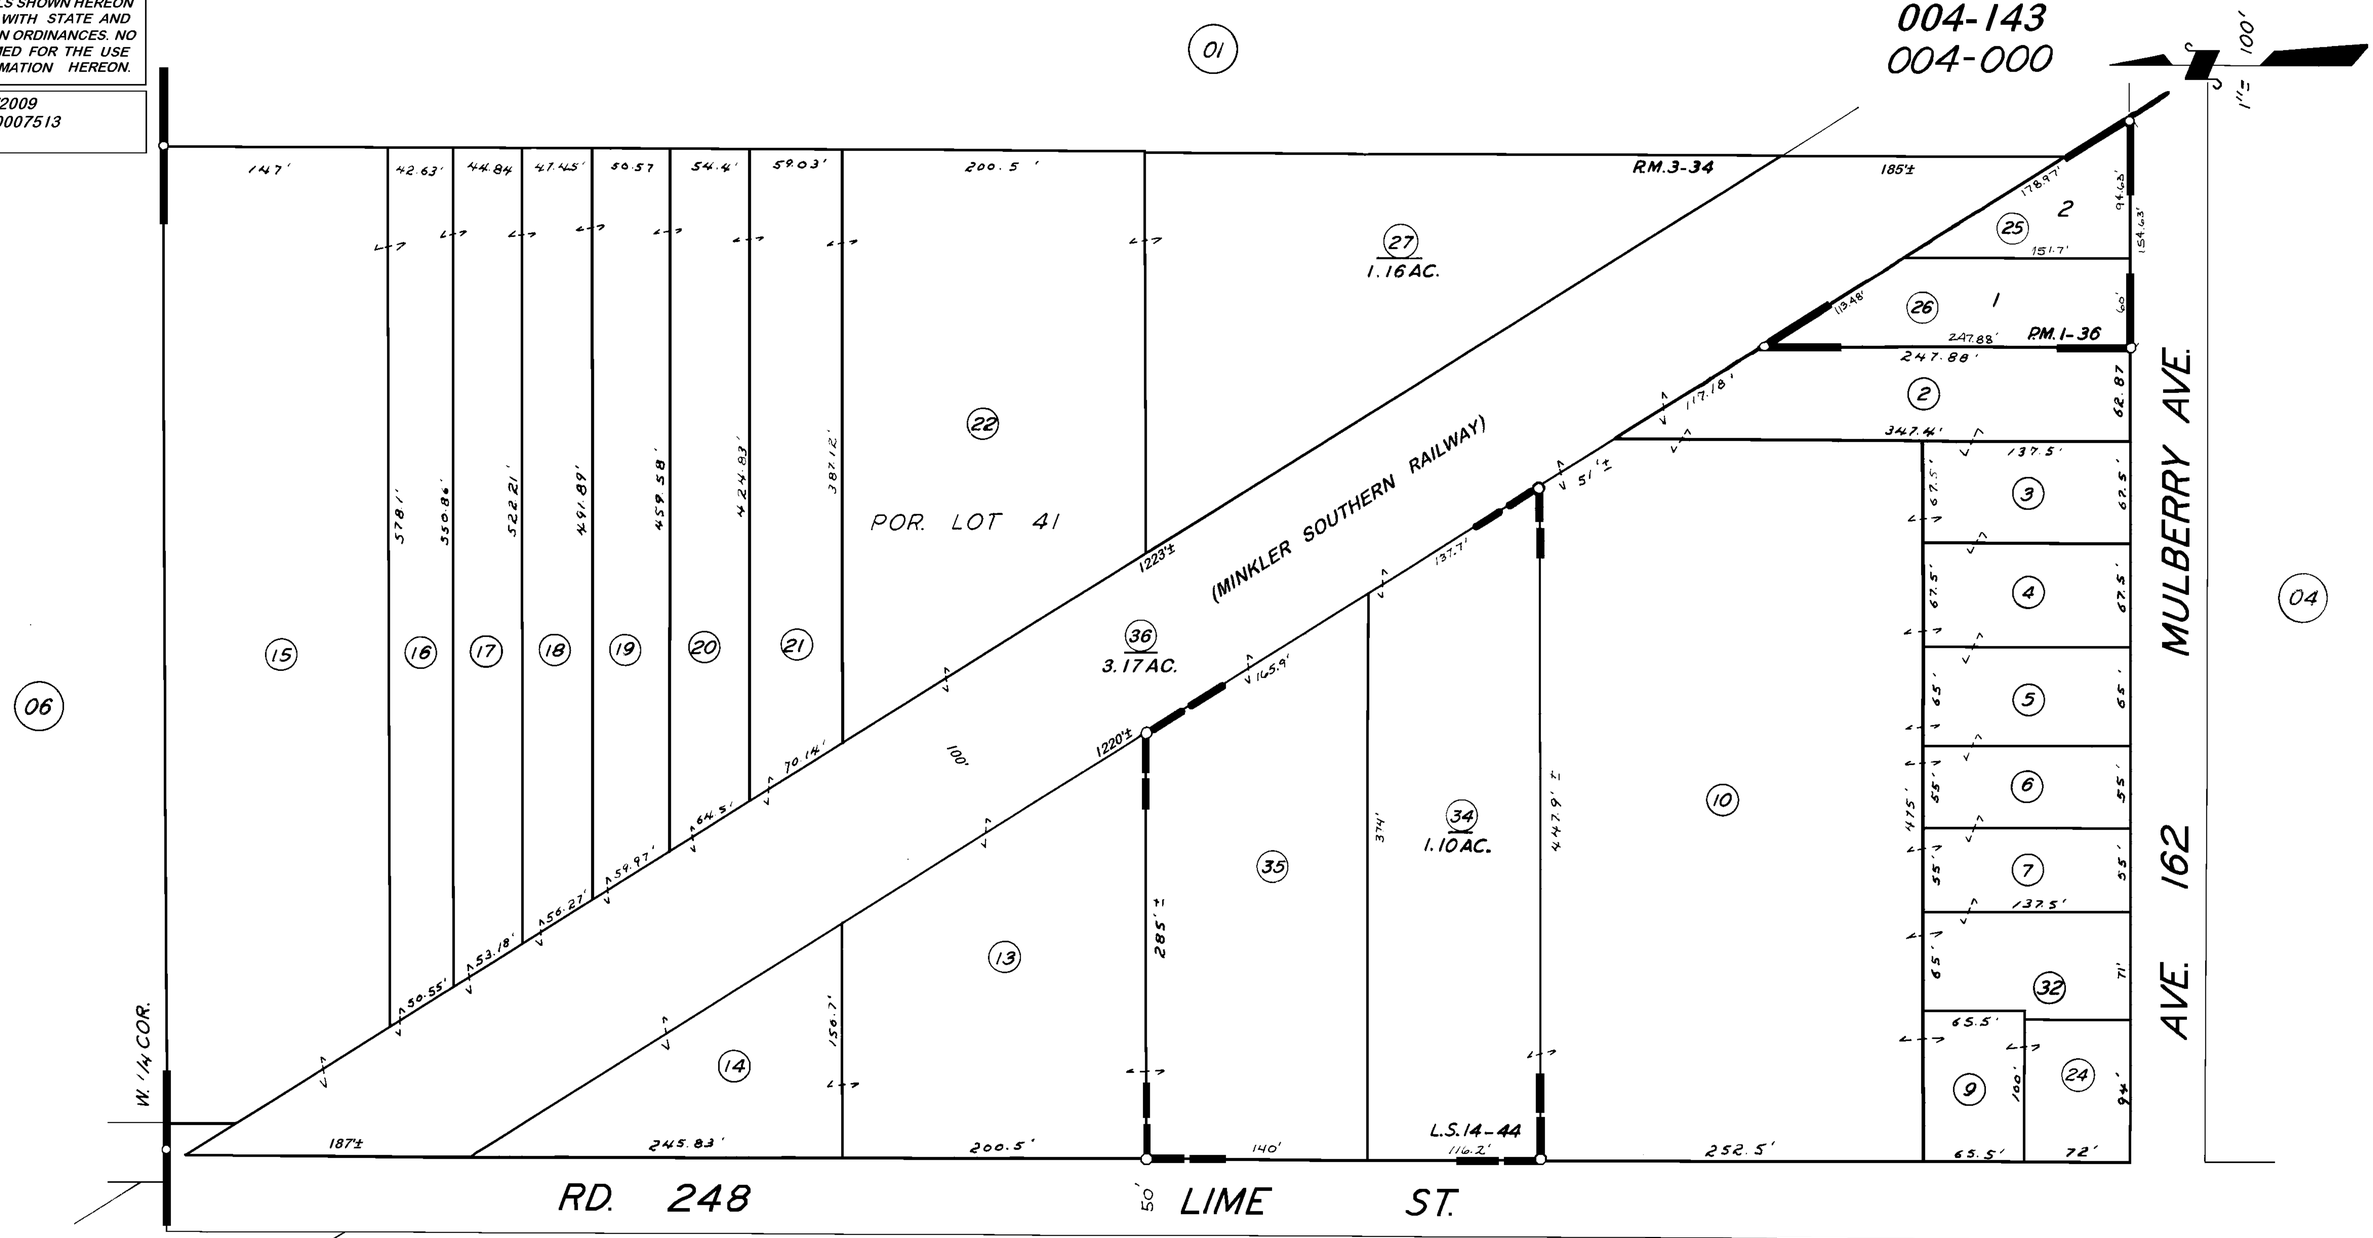

POR. PIONEER LD. CO'S 1ST. SUB. R.M.3-34
PARCEL MAP 36, P.M. 1-36
RECORD OF SURVEY, L.S. 14-44

BK 247

CITY OF PORTERVILLE

ASSESSOR'S MAPS BK. 248, PG. 05

COUNTY OF TULARE, CALIF.

NOTE ASSESSOR'S BLOCK NUMBERS SHOWN IN ELLIPSES
ASSESSOR'S PARCEL NUMBERS SHOWN IN CIRCLES