DISCLAIMER

THIS MAP WAS PREPARED FOR LOCAL PROPERTY ASSESSMENT PURPOSES ONLY AND THE PARCELS SHOWN HEREON MAY NOT COMPLY WITH STATE AND LOCAL SUBDIVISION ORDINANCES, AND NO LIABILITY IS ASSUMED FOR THE USE OF THE INFORMATION SHOWN HEREON.

POR. S 1/2 OF SE 1/4 SECTION 24, T.21S., R.27E., M.D.B. & M.

Tax Area Code 248-08

004-021 004-108
004-146 004-147
004-161

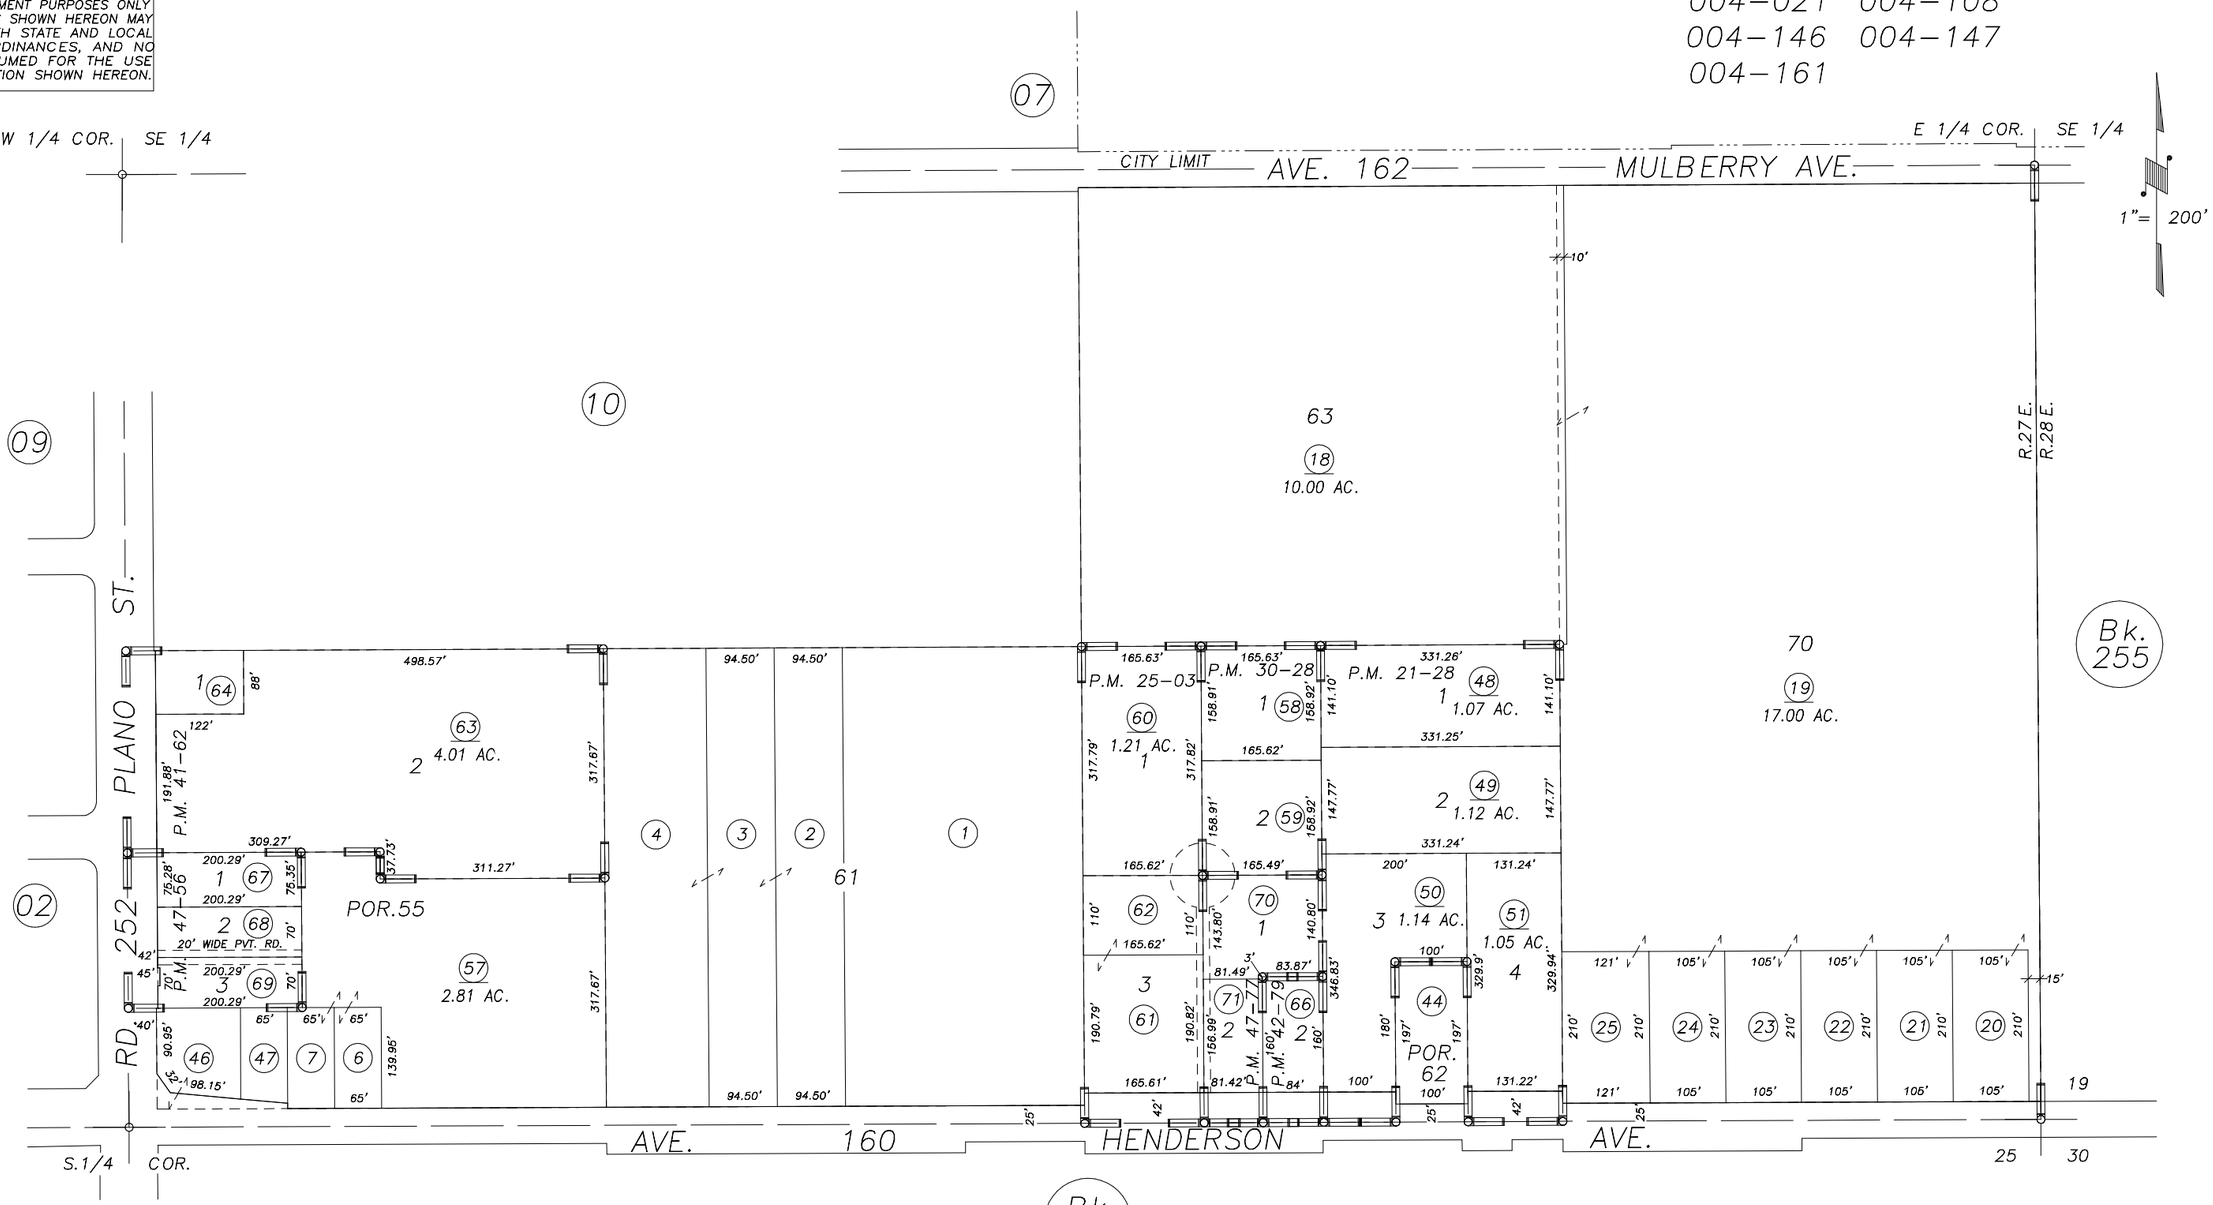

POR. PIONEER LAND CO'S 1ST SUB., R.M. 3-34
PARCEL MAP NO. 2027, P.M. 21-28
PARCEL MAP NO. 2402, P.M. 25-03
PARCEL MAP NO. 2927, P.M. 30-28
PARCEL MAP NO. 4058, P.M. 41-62
PARCEL MAP NO. 4175, P.M. 42-79
PARCEL MAP NO. 4651, P.M. 47-56
PARCEL MAP NO. 4672, P.M. 47-77

CITY OF PORTERVILLE
ASSESSOR'S MAPS BK.248 , PG.08
COUNTY OF TULARE, CALIFORNIA, U.S.A.

NOTE: Assessor's Parcel Numbers Shown in Circles (1)
Assessor's Block Numbers Shown in Elipses (123)

REVISION	DATE	TECH
TRAC CHANGE ONLY	04/28/2011	KMS