DISCLAIMER

THIS MAP WAS PREPARED FOR LOCAL PROPERTY ASSESSMENT PURPOSES ONLY AND THE PARCELS SHOWN HEREON MAY NOT COMPLY WITH STATE AND LOCAL SUBDIVISION ORDINANCES, AND NO LIABILITY IS ASSUMED FOR THE USE OF THE INFORMATION SHOWN HEREON.

N 1/2 OF SW 1/4 OF SE 1/4 SEC.24, T.21S., R.27E., M.D.B. & M. Tax Area Code 248-10

004-061 004-122
004-108 004-147
004-118

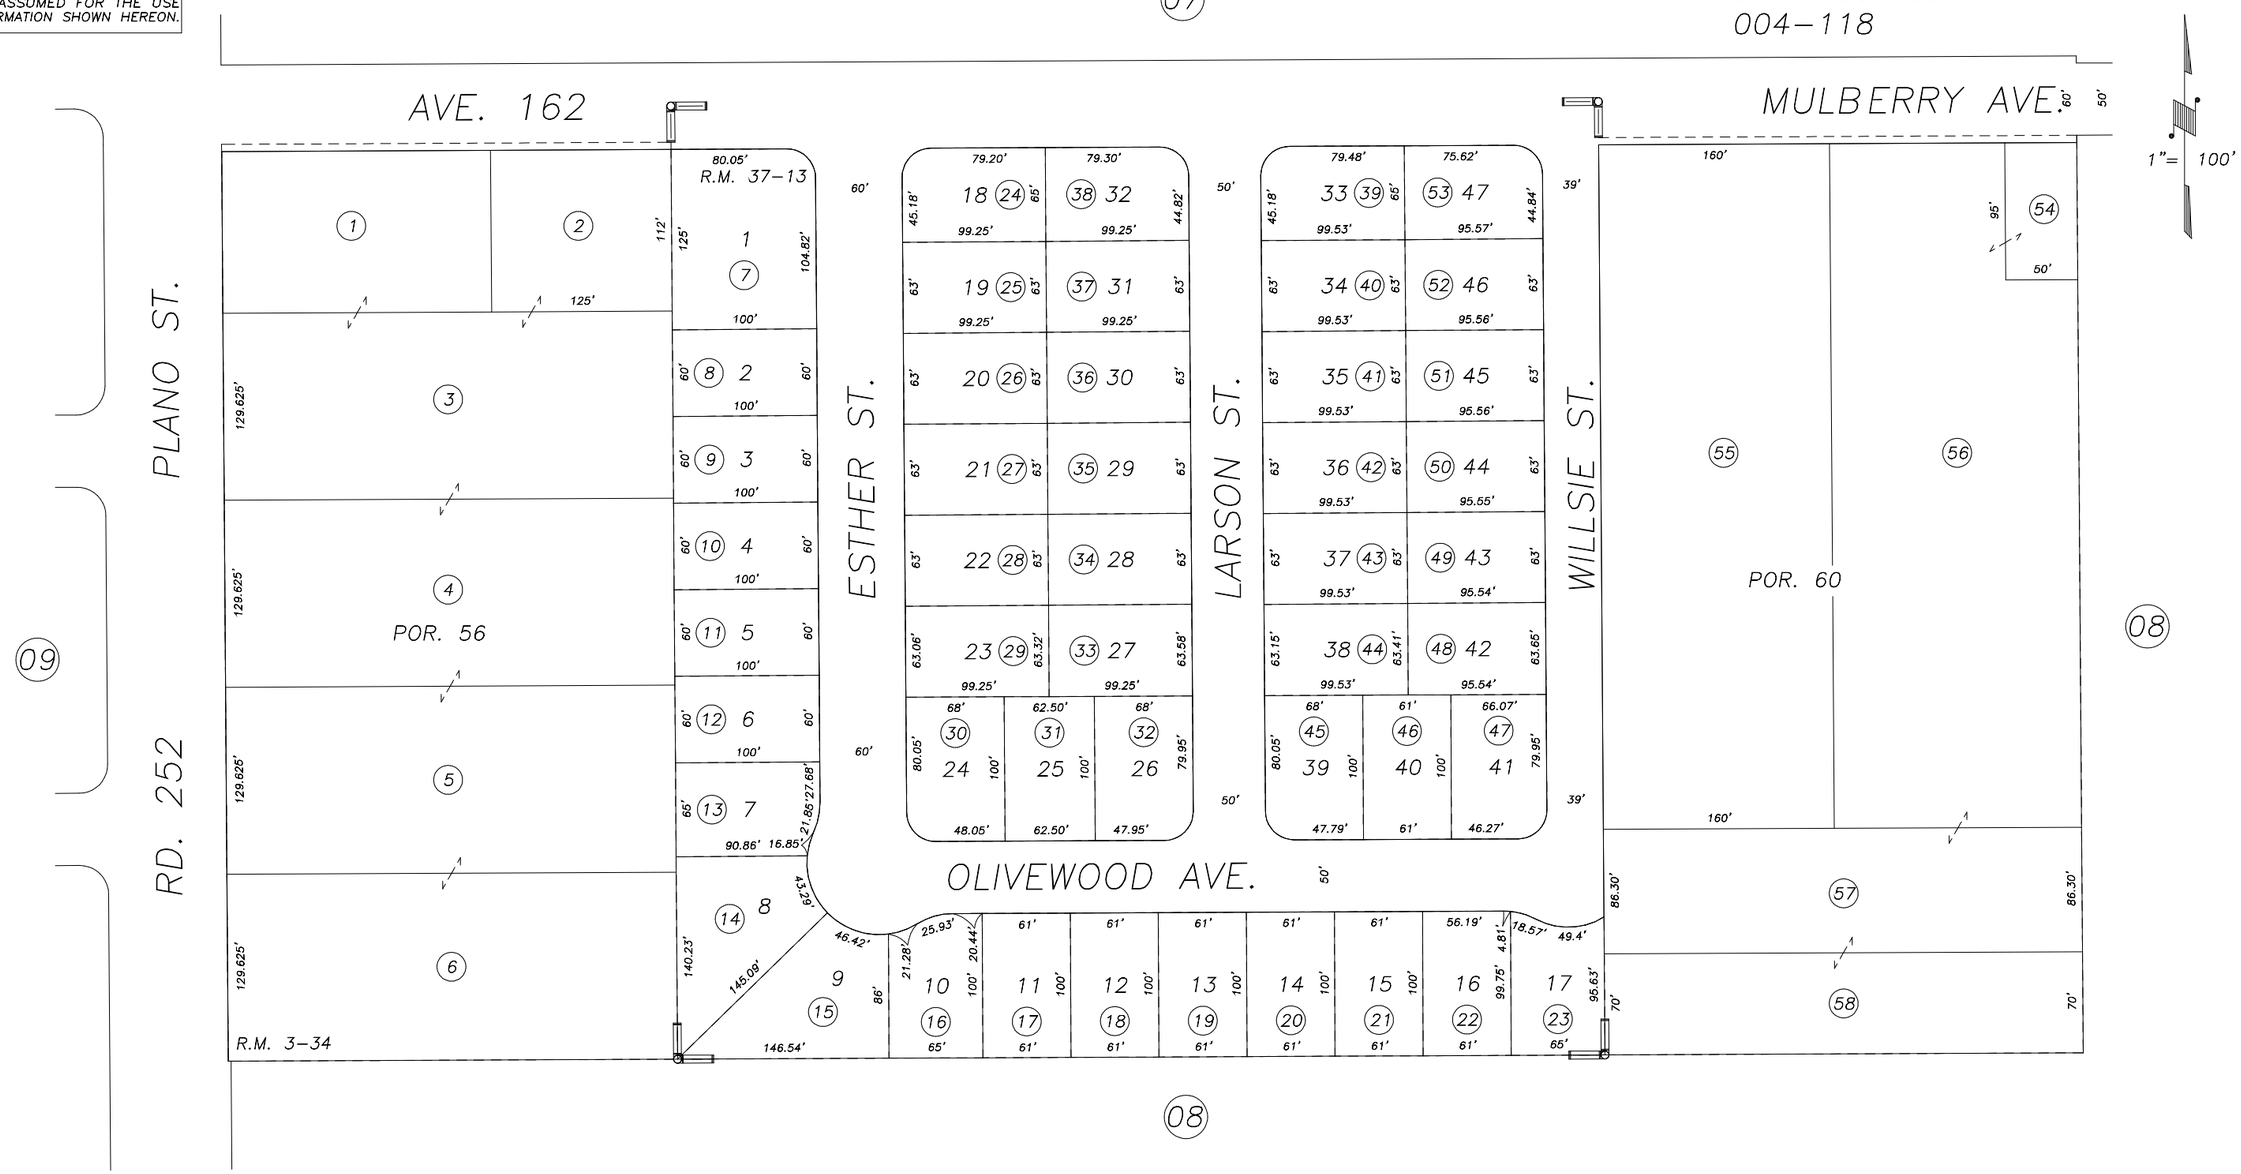

POR. PIONEER LAND CO'S 1ST SUB., R.M. 3-34
LOS ROBLES ESTATES, R.M. 37-13

CITY OF PORTERVILLE
ASSESSOR'S MAPS BK.248 , PG.10
COUNTY OF TULARE, CALIFORNIA, U.S.A.

NOTE: Assessor's Parcel Numbers Shown in Circles (1)
Assessor's Block Numbers Shown in Elipses (123)

T.R.A.C. CHANGE	09/22/2009	MLC
REVISION	DATE	TECH