DISCLAIMER

THIS MAP WAS PREPARED FOR LOCAL PROPERTY ASSESSMENT PURPOSES ONLY AND THE PARCELS SHOWN HEREON MAY NOT COMPLY WITH STATE AND LOCAL SUBDIVISION ORDINANCES, AND NO LIABILITY IS ASSUMED FOR THE USE OF THE INFORMATION SHOWN HEREON. R & T CODE SEC. 327, 408.3, ETC

N 1/2 OF NW 1/4 OF NE 1/4, SEC.27, T.21S., R.27E., M.D.B.&M.

Tax Area Code 251–12
004–000
004–030

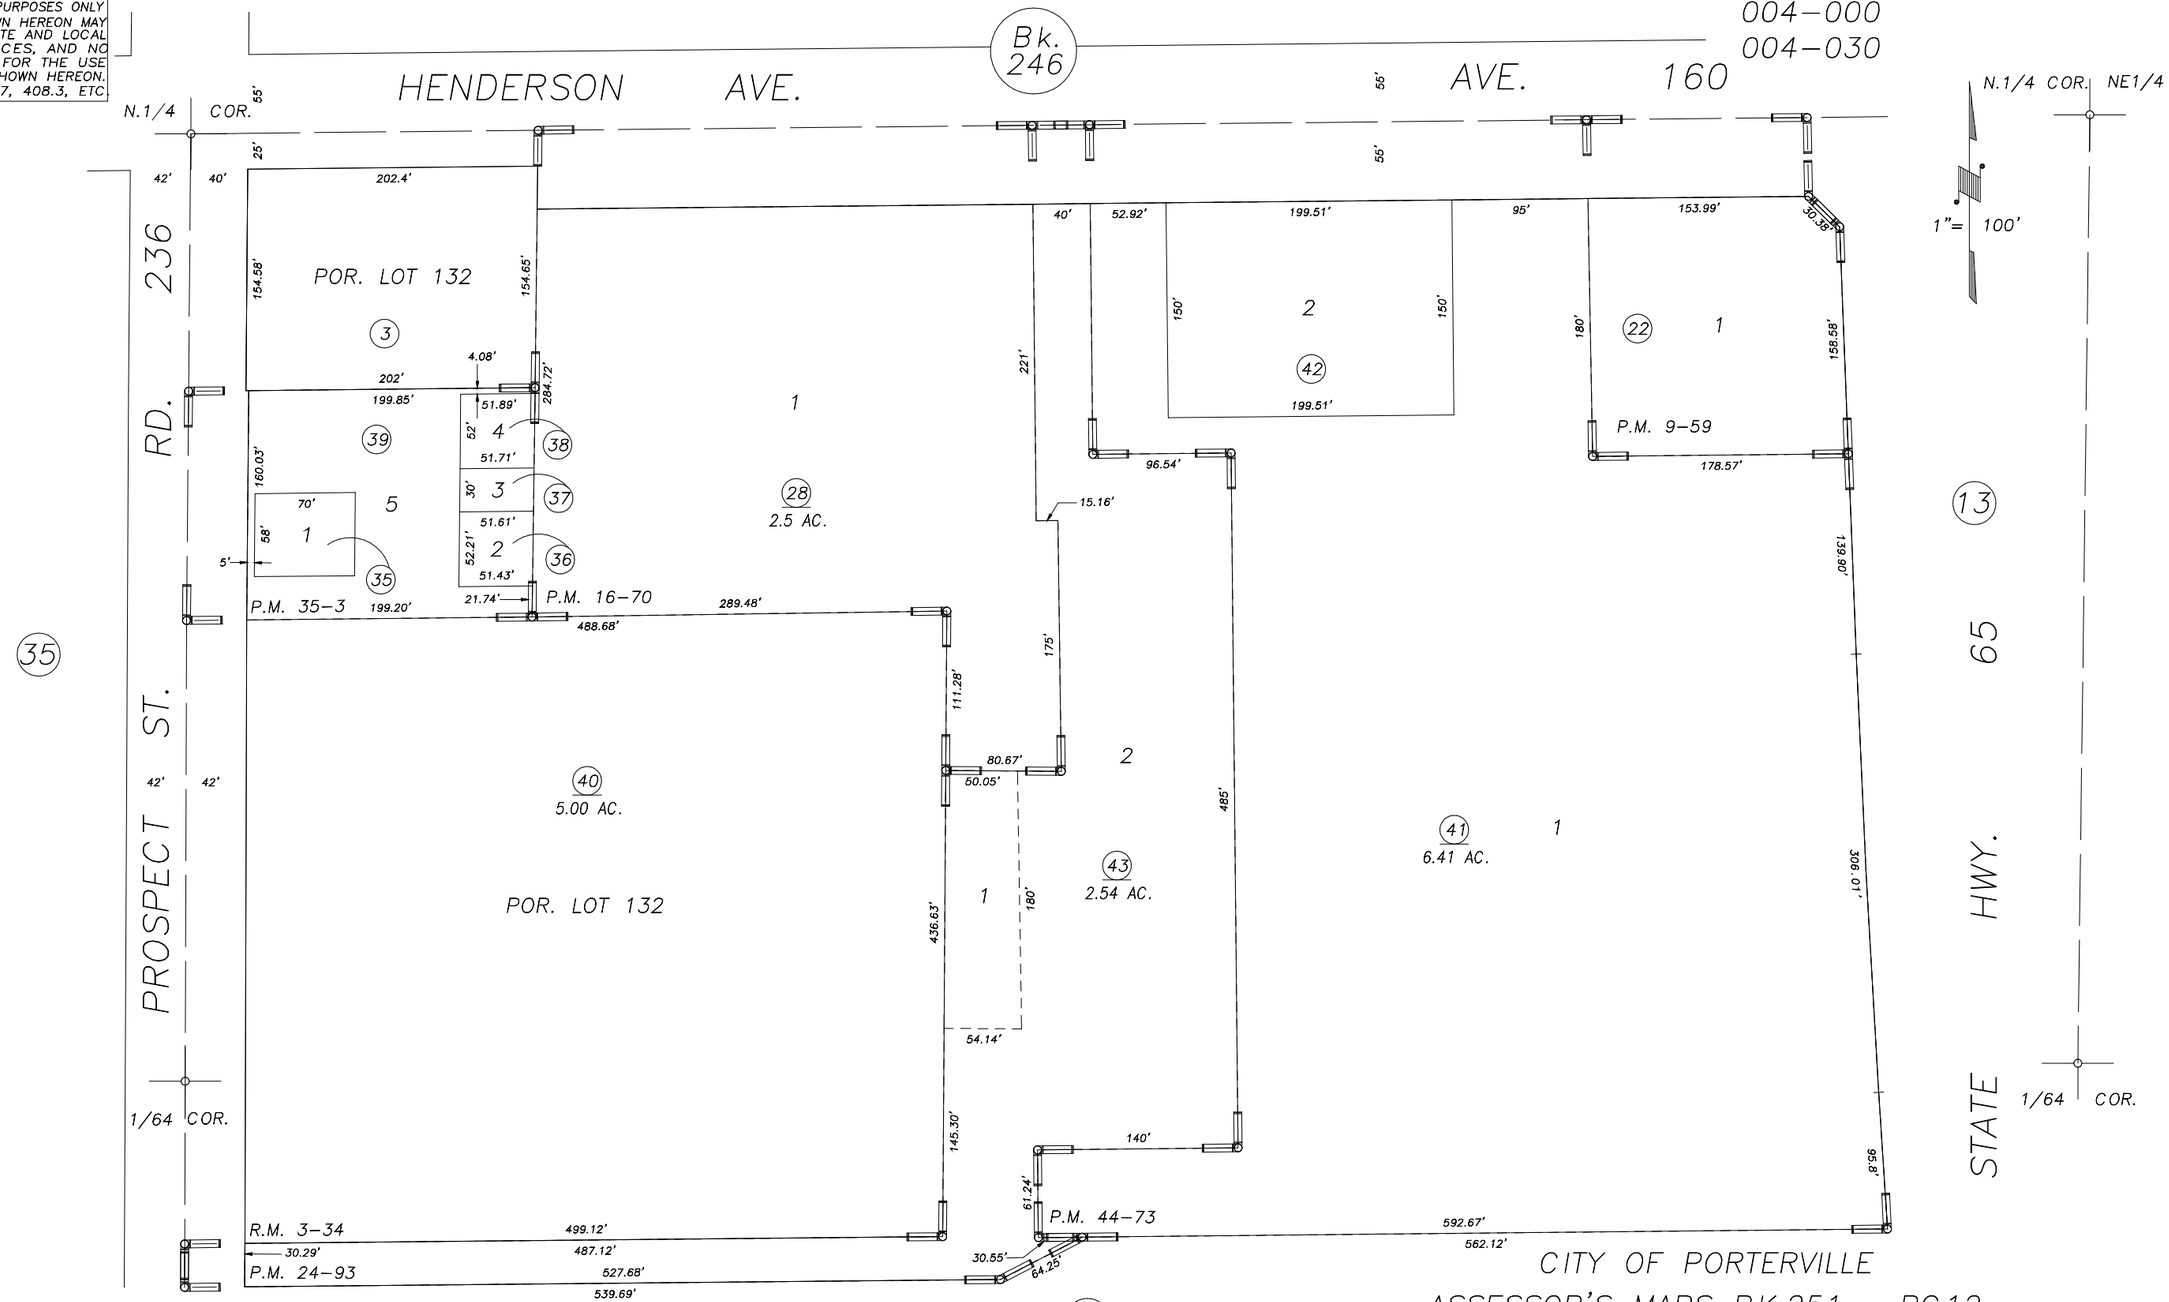

POR. PIONEER LAND CO. 1ST SUB., R.M. 3–34
PARCEL MAP 858, P.M. 9–59
PARCEL MAP 1569, P.M. 16–70 PARCEL MAP 3401, P.M. 35–3
PARCEL MAP 2392, P.M. 24–93 PARCEL MAP 4368, P.M. 44–73

CITY OF PORTERVILLE
ASSESSOR'S MAPS BK.251 , PG.12
COUNTY OF TULARE, CALIFORNIA, U.S.A.

NOTE: Assessor's Parcel Numbers Shown in Circles (1)
Assessor's Block Numbers Shown in Ellipses (123)

REVISION	DATE	TECH
2014–0066271	02/12/2015	NFL