S1/2 OF SE1/4 OF SE1/4 SEC.27, T.21S., R.27E., M.D.B.&M.

Tax Area Codes 251–20
004–150
004–157

DISCLAIMER

THIS MAP WAS PREPARED FOR LOCAL PROPERTY ASSESSMENT PURPOSES ONLY AND THE PARCELS SHOWN HEREON MAY NOT COMPLY WITH STATE AND LOCAL SUBDIVISION ORDINANCES, AND NO LIABILITY IS ASSUMED FOR THE USE OF THE INFORMATION SHOWN HEREON.

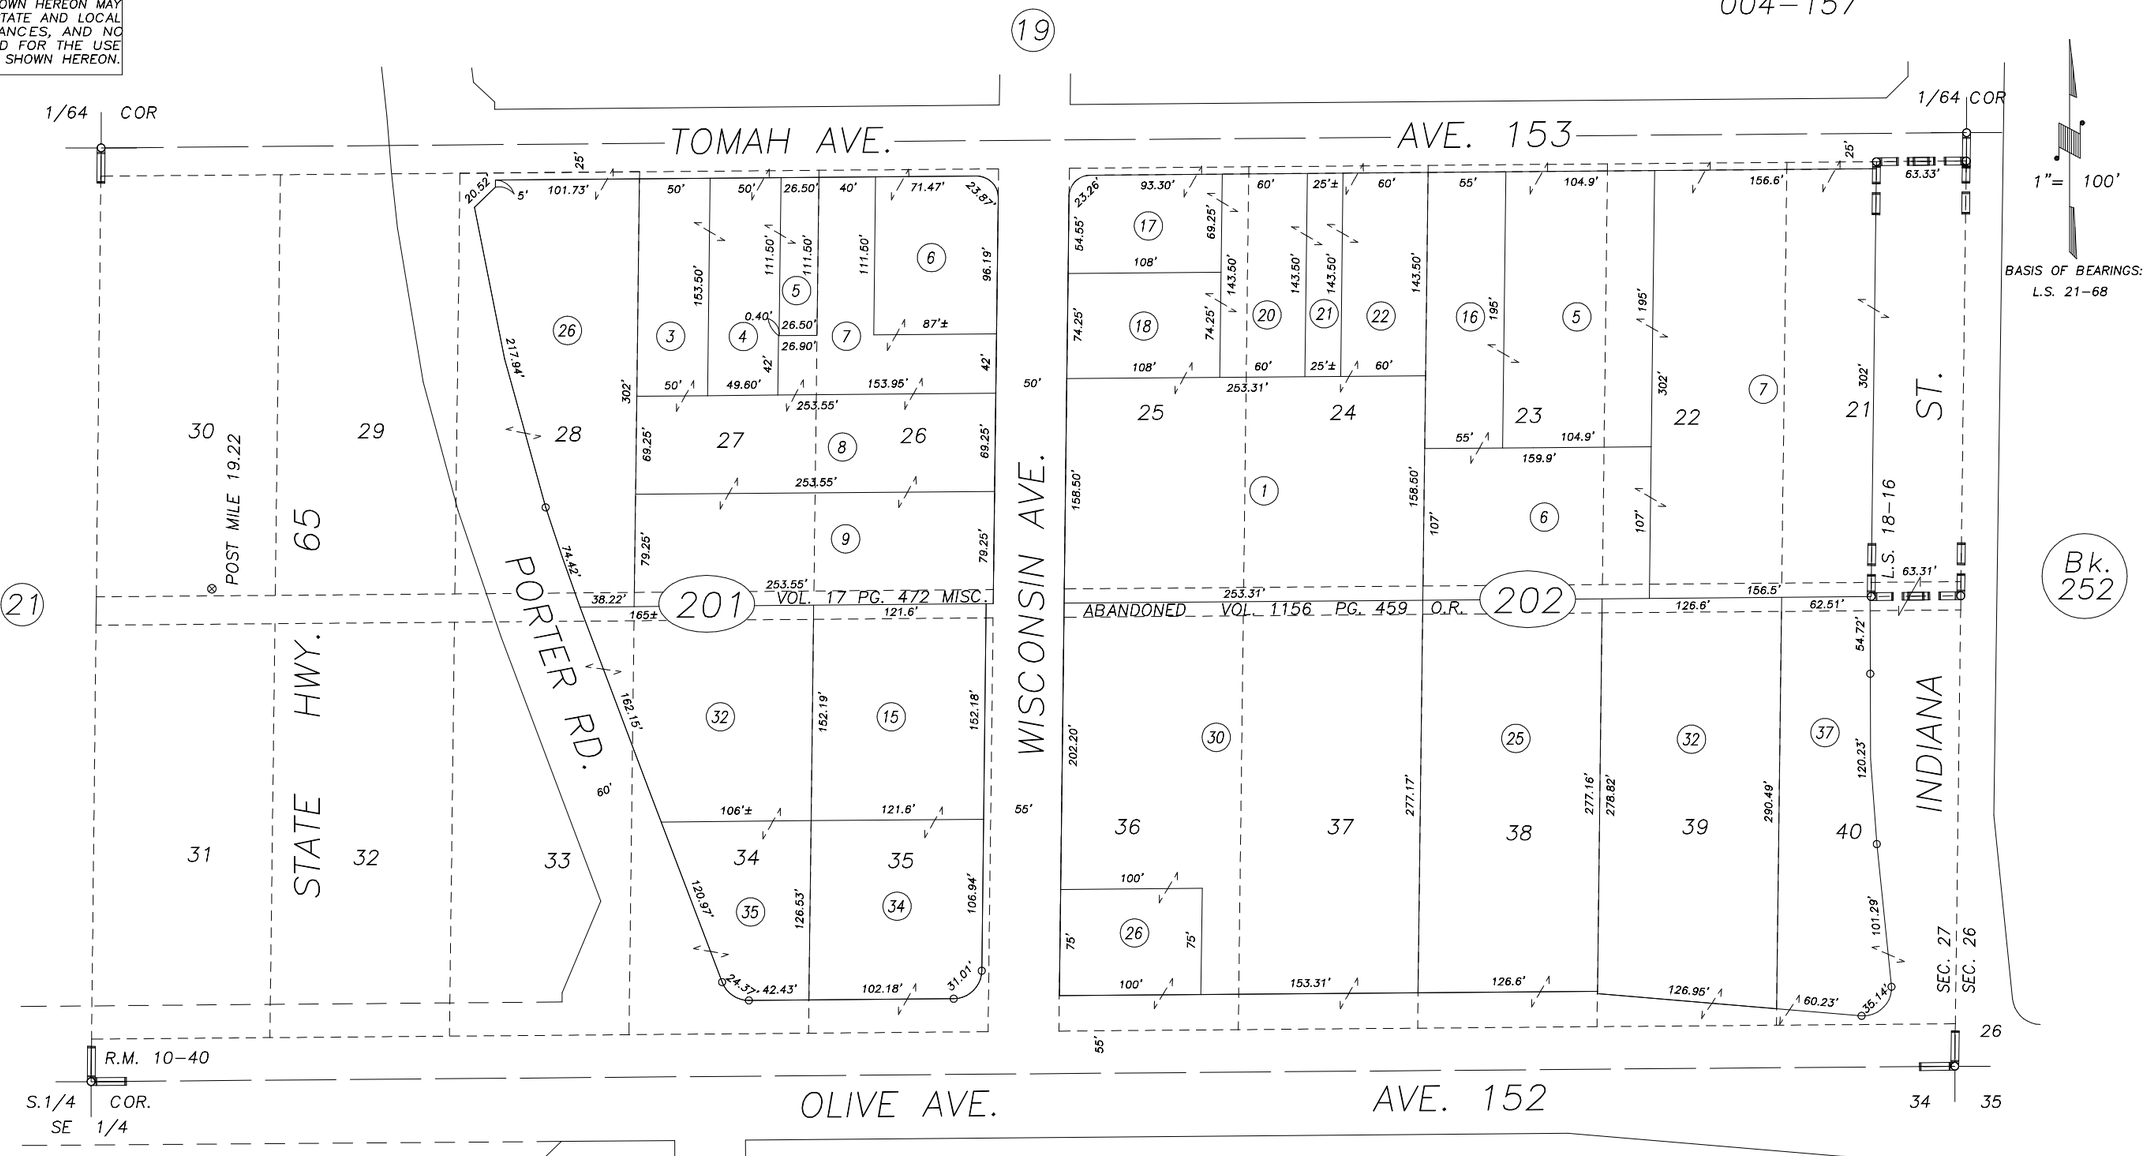

POR. SCHULZ SUB., R.M. 10–40
RECORD OF SURVEY, L.S. 18–16
POR. RECORD OF SURVEY, L.S. 21–68

Bk. 259

CITY OF PORTERVILLE
ASSESSOR'S MAPS BK.251 , PG.20
COUNTY OF TULARE, CALIFORNIA, U.S.A.

NOTE: Assessor's Parcel Numbers Shown in Circles (1)
Assessor's Block Numbers Shown in Elipses (123)

REVISION	DATE	TECH
2005–0075803	03/29/2012	RLW