71

N'LY. POR. NW 1/4 OF NW 1/4 SEC. 26, T.21S., R.27E., M.D.B.&M.

TAX CODE AREA 252-04
4-000

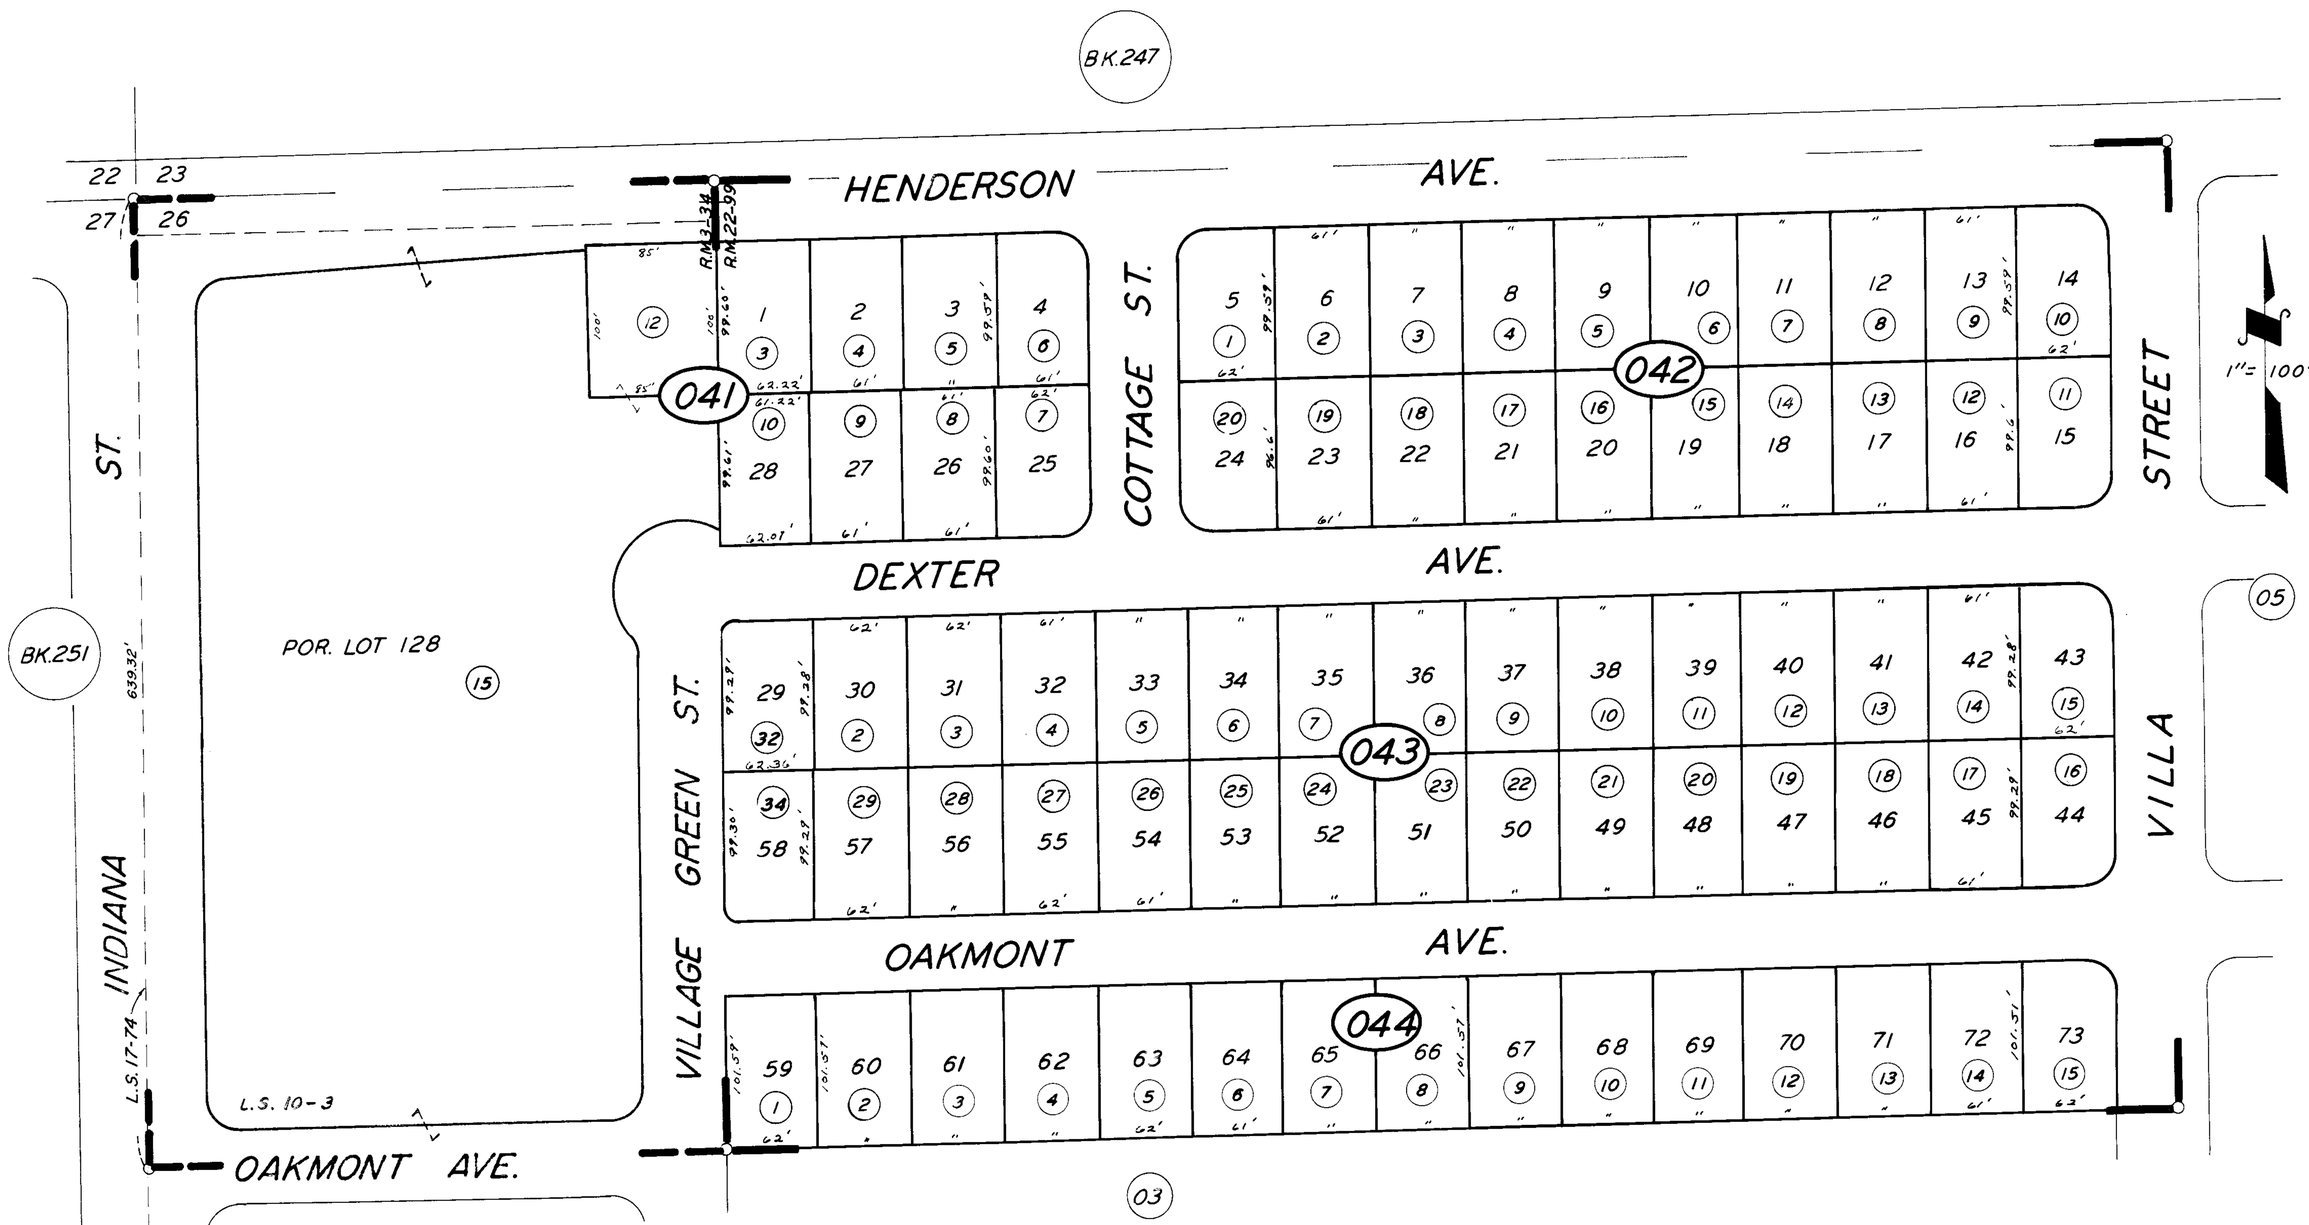

RECORD OF SURVEY, L.S. 10-3
POR. PIONEER LAND CO'S. FIRST SUB. R.M. 3-34.
VILLAGE SUBDIVISION R.M. 22-99.
POR. RECORD OF SURVEY, L.S. 17-74

CITY OF PORTERVILLE
ASSESSOR'S MAPS BK. 252, PG. 04.
COUNTY OF TULARE, CALIF.

NOTE — ASSESSOR'S BLOCK NUMBERS SHOWN IN ELLIPSES
ASSESSOR'S PARCEL NUMBERS SHOWN IN CIRCLES

4-10-63 CS