POR. NE 1/4 OF NW 1/4 SEC. 26, T.21S., R.27E., M.D.B.&M.

TAX CODE AREA 252-05

4-000

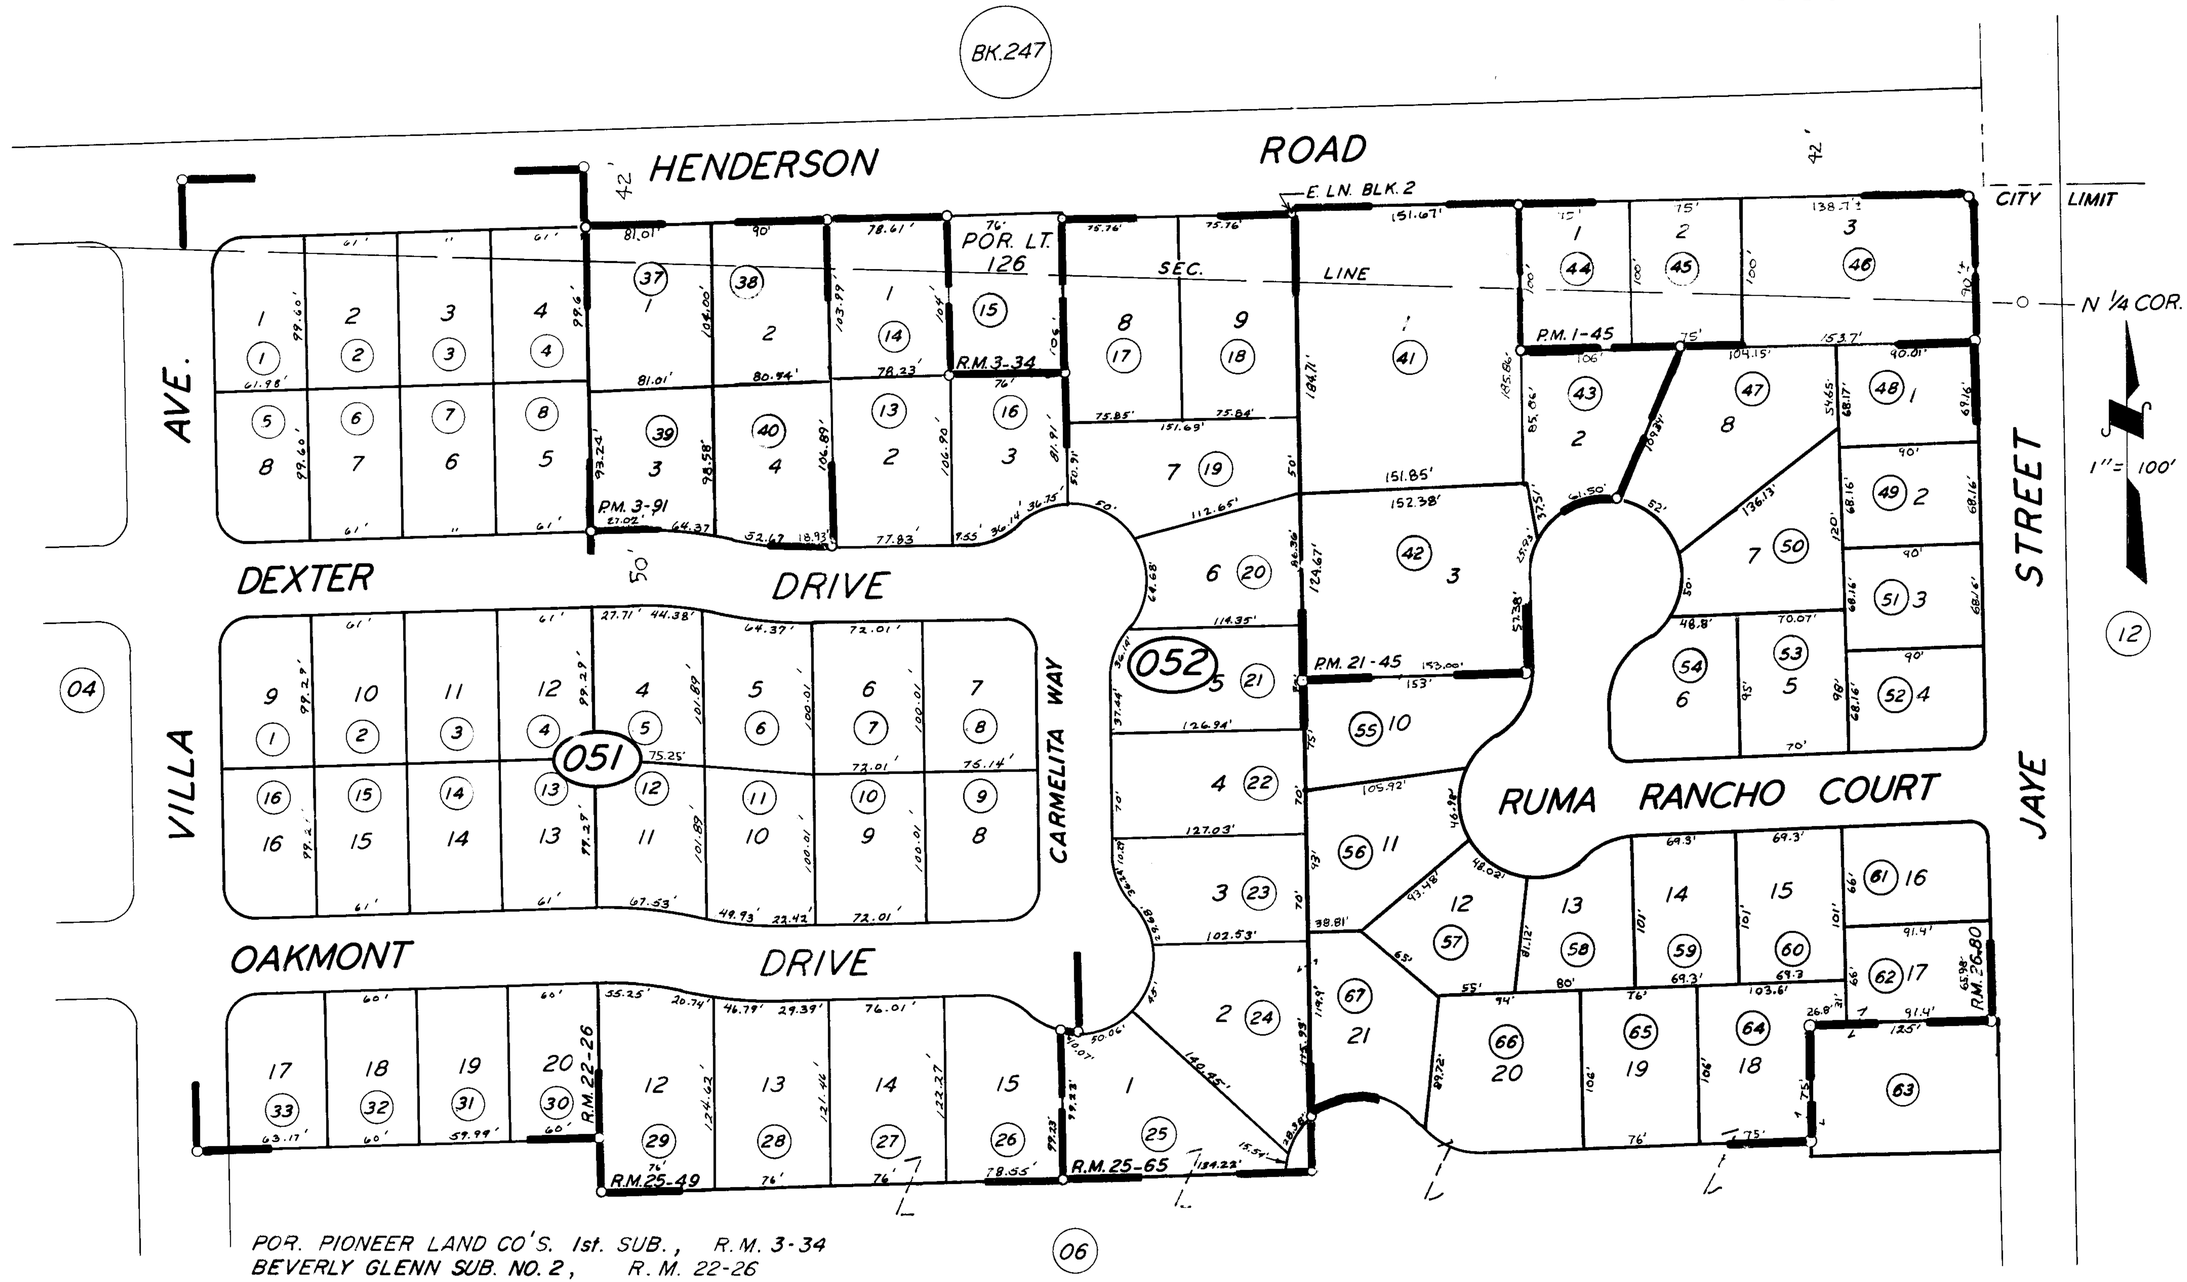

POR. PIONEER LAND CO'S. 1st. SUB., R.M. 3-34
BEVERLY GLENN SUB. NO. 2, R.M. 22-26
TRACT NO. 508, R.M. 25-49
TRACT NO. 510, R.M. 25-65
GREEN ACRES NORTH, R.M. 26-80
PARCEL MAP 45, P.M. 1-45
PARCEL MAP 291, P.M. 3-91
PARCEL MAP 2044, P.M. 21-45

CITY OF PORTERVILLE

ASSESSOR'S MAPS BK. 252, PG. 05

COUNTY OF TULARE, CALIF.

NOTE — ASSESSOR'S BLOCK NUMBERS SHOWN IN ELLIPSES
ASSESSOR'S PARCEL NUMBERS SHOWN IN CIRCLES