DISCLAIMER

THIS MAP WAS PREPARED FOR LOCAL PROPERTY ASSESSMENT PURPOSES ONLY. THE PARCELS SHOWN HEREON MAY NOT COMPLY WITH STATE AND LOCAL SUBDIVISION ORDINANCES. NO LIABILITY IS ASSUMED FOR THE USE OF THE INFORMATION HEREON.

REVISED: 04/19/2012
REASON: 2009-0047225
CAD TECH: ASG

POR. N ½ OF SE ¼ OF NW ¼ SEC. 26, T.21S., R.27E., M.D.B.&M.

TAX CODE AREA **252-07**
4-000

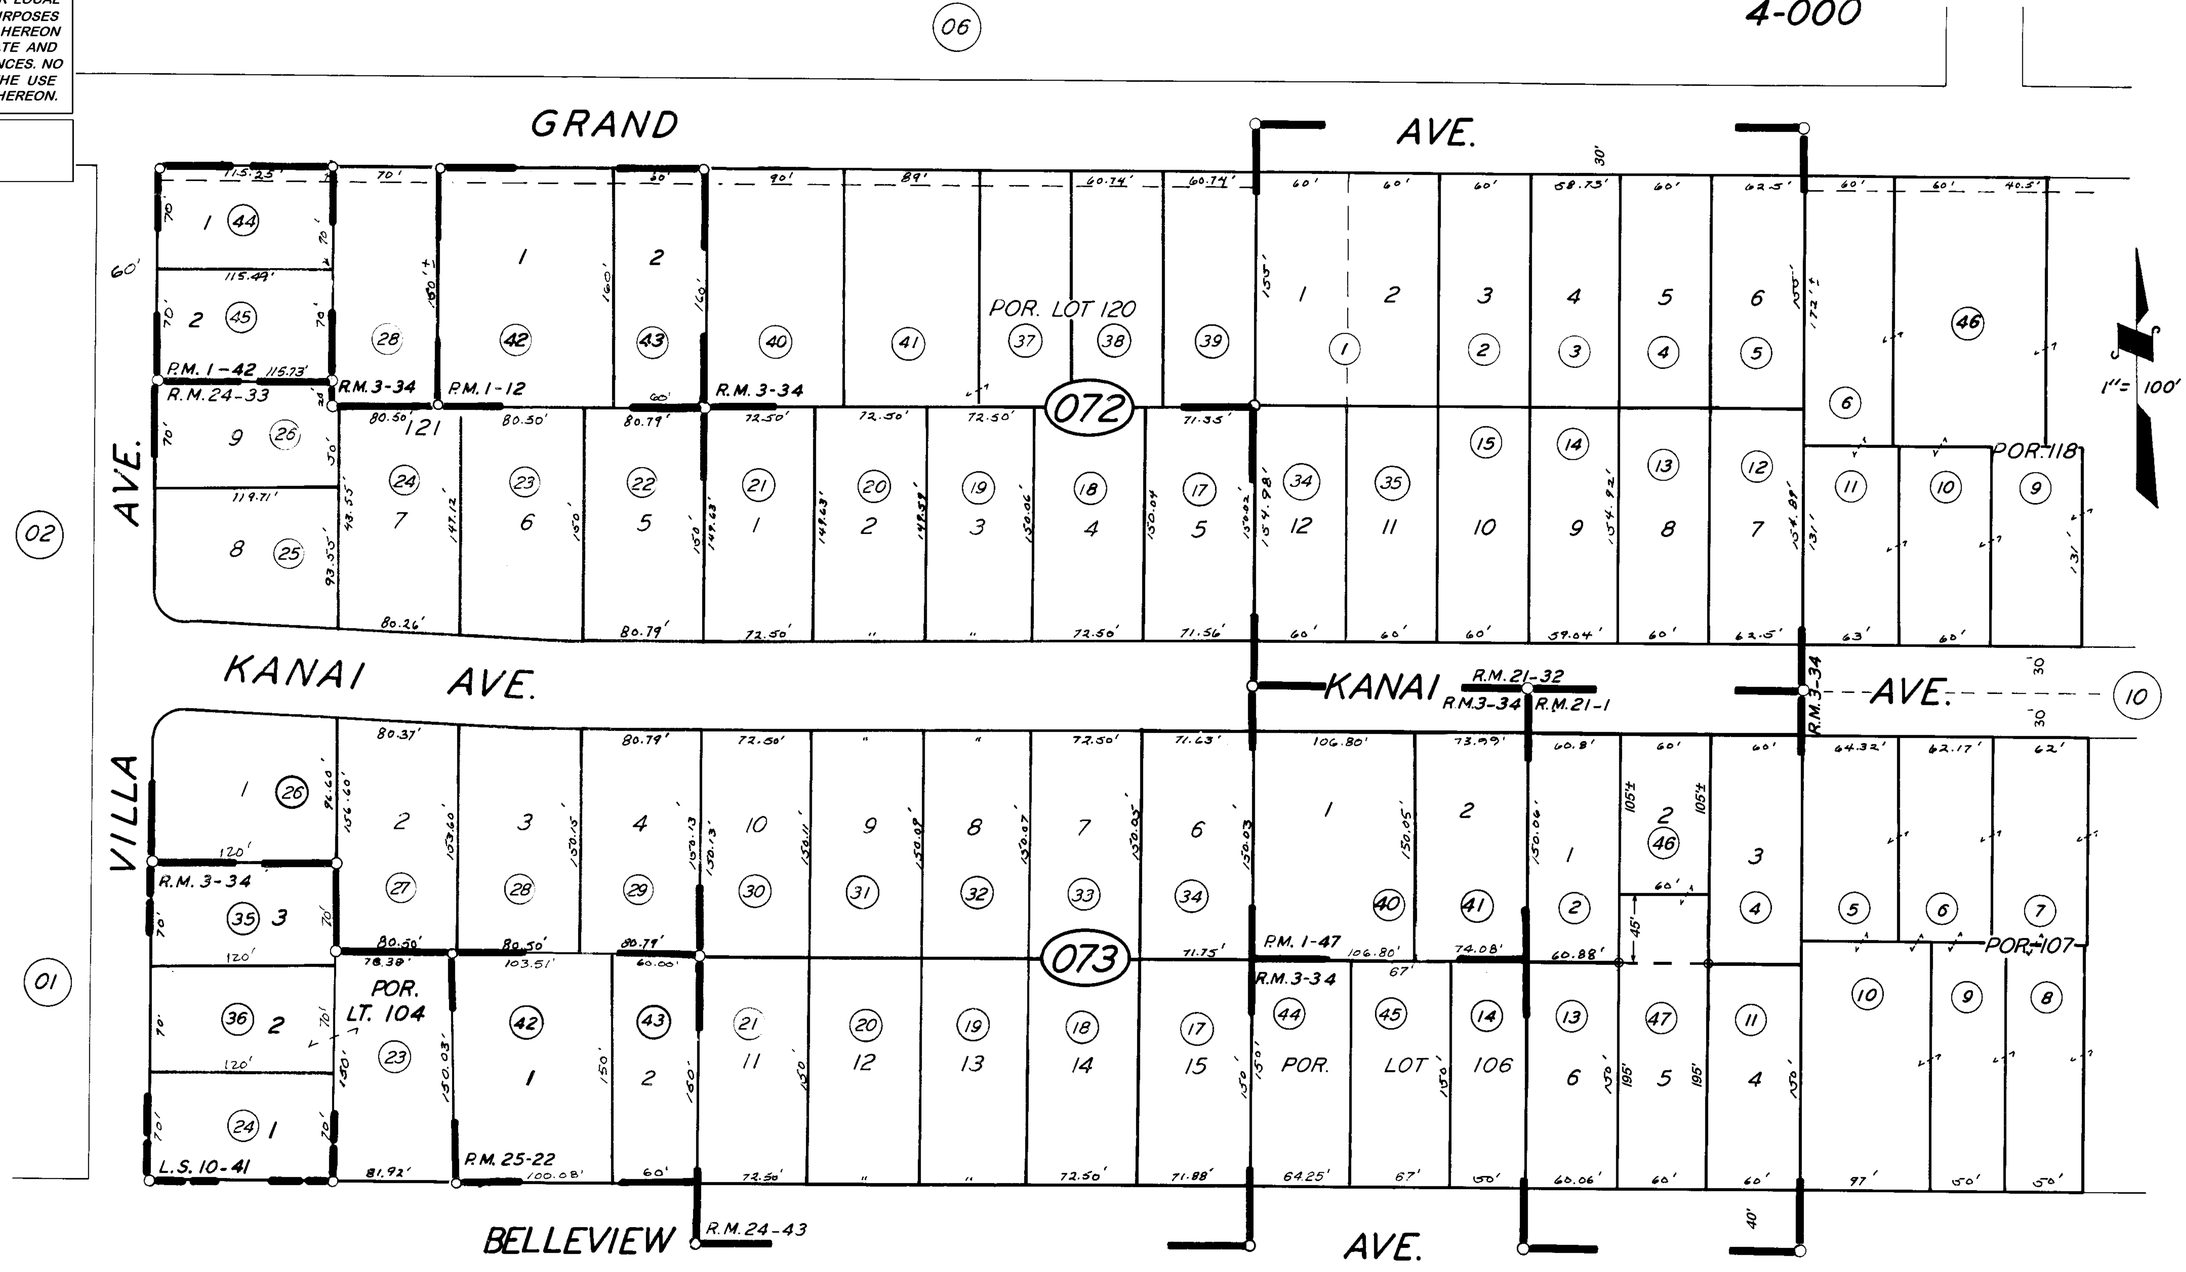

POR. PIONEER LAND CO. FIRST SUB., R.M. 3-34
JOHNSON RIDGEWAY TRACT, R.M. 21-1
GRAND SUBDIVISON, R.M. 21-32
VILLA SUBDIVISON, R.M. 24-33
VILLA SUB. NO. 2, R.M. 24-43
PARCEL MAP 12, P.M. 1-12
PARCEL MAP 42, P.M. 1-42
PARCEL MAP 47, P.M. 1-47
PARCEL MAP 2421, P.M. 25-22
RECORD OF SURVEY, L.S. 10-41

CITY OF PORTERVILLE

ASSESSOR'S MAPS BK. **252,** PG. **07.**

COUNTY OF TULARE, CALIF.

NOTE — ASSESSOR'S BLOCK NUMBERS SHOWN IN ELLIPSES
ASSESSOR'S PARCEL NUMBERS SHOWN IN CIRCLES