DISCLAIMER

THIS MAP WAS PREPARED FOR LOCAL PROPERTY ASSESSMENT PURPOSES ONLY. THE PARCELS SHOWN HEREON MAY NOT COMPLY WITH STATE AND LOCAL SUBDIVISION ORDINANCES. NO LIABILITY IS ASSUMED FOR THE USE OF THE INFORMATION HEREON.

REVISED: 2/20/2014
REASON: 2004-0073517
CAD TECH: NFL

S'LY. POR. NW 1/4 OF NE 1/4 SEC. 26, T.21S., R.27E., M.D.B.&M. TAX CODE AREA 252-11

4-000

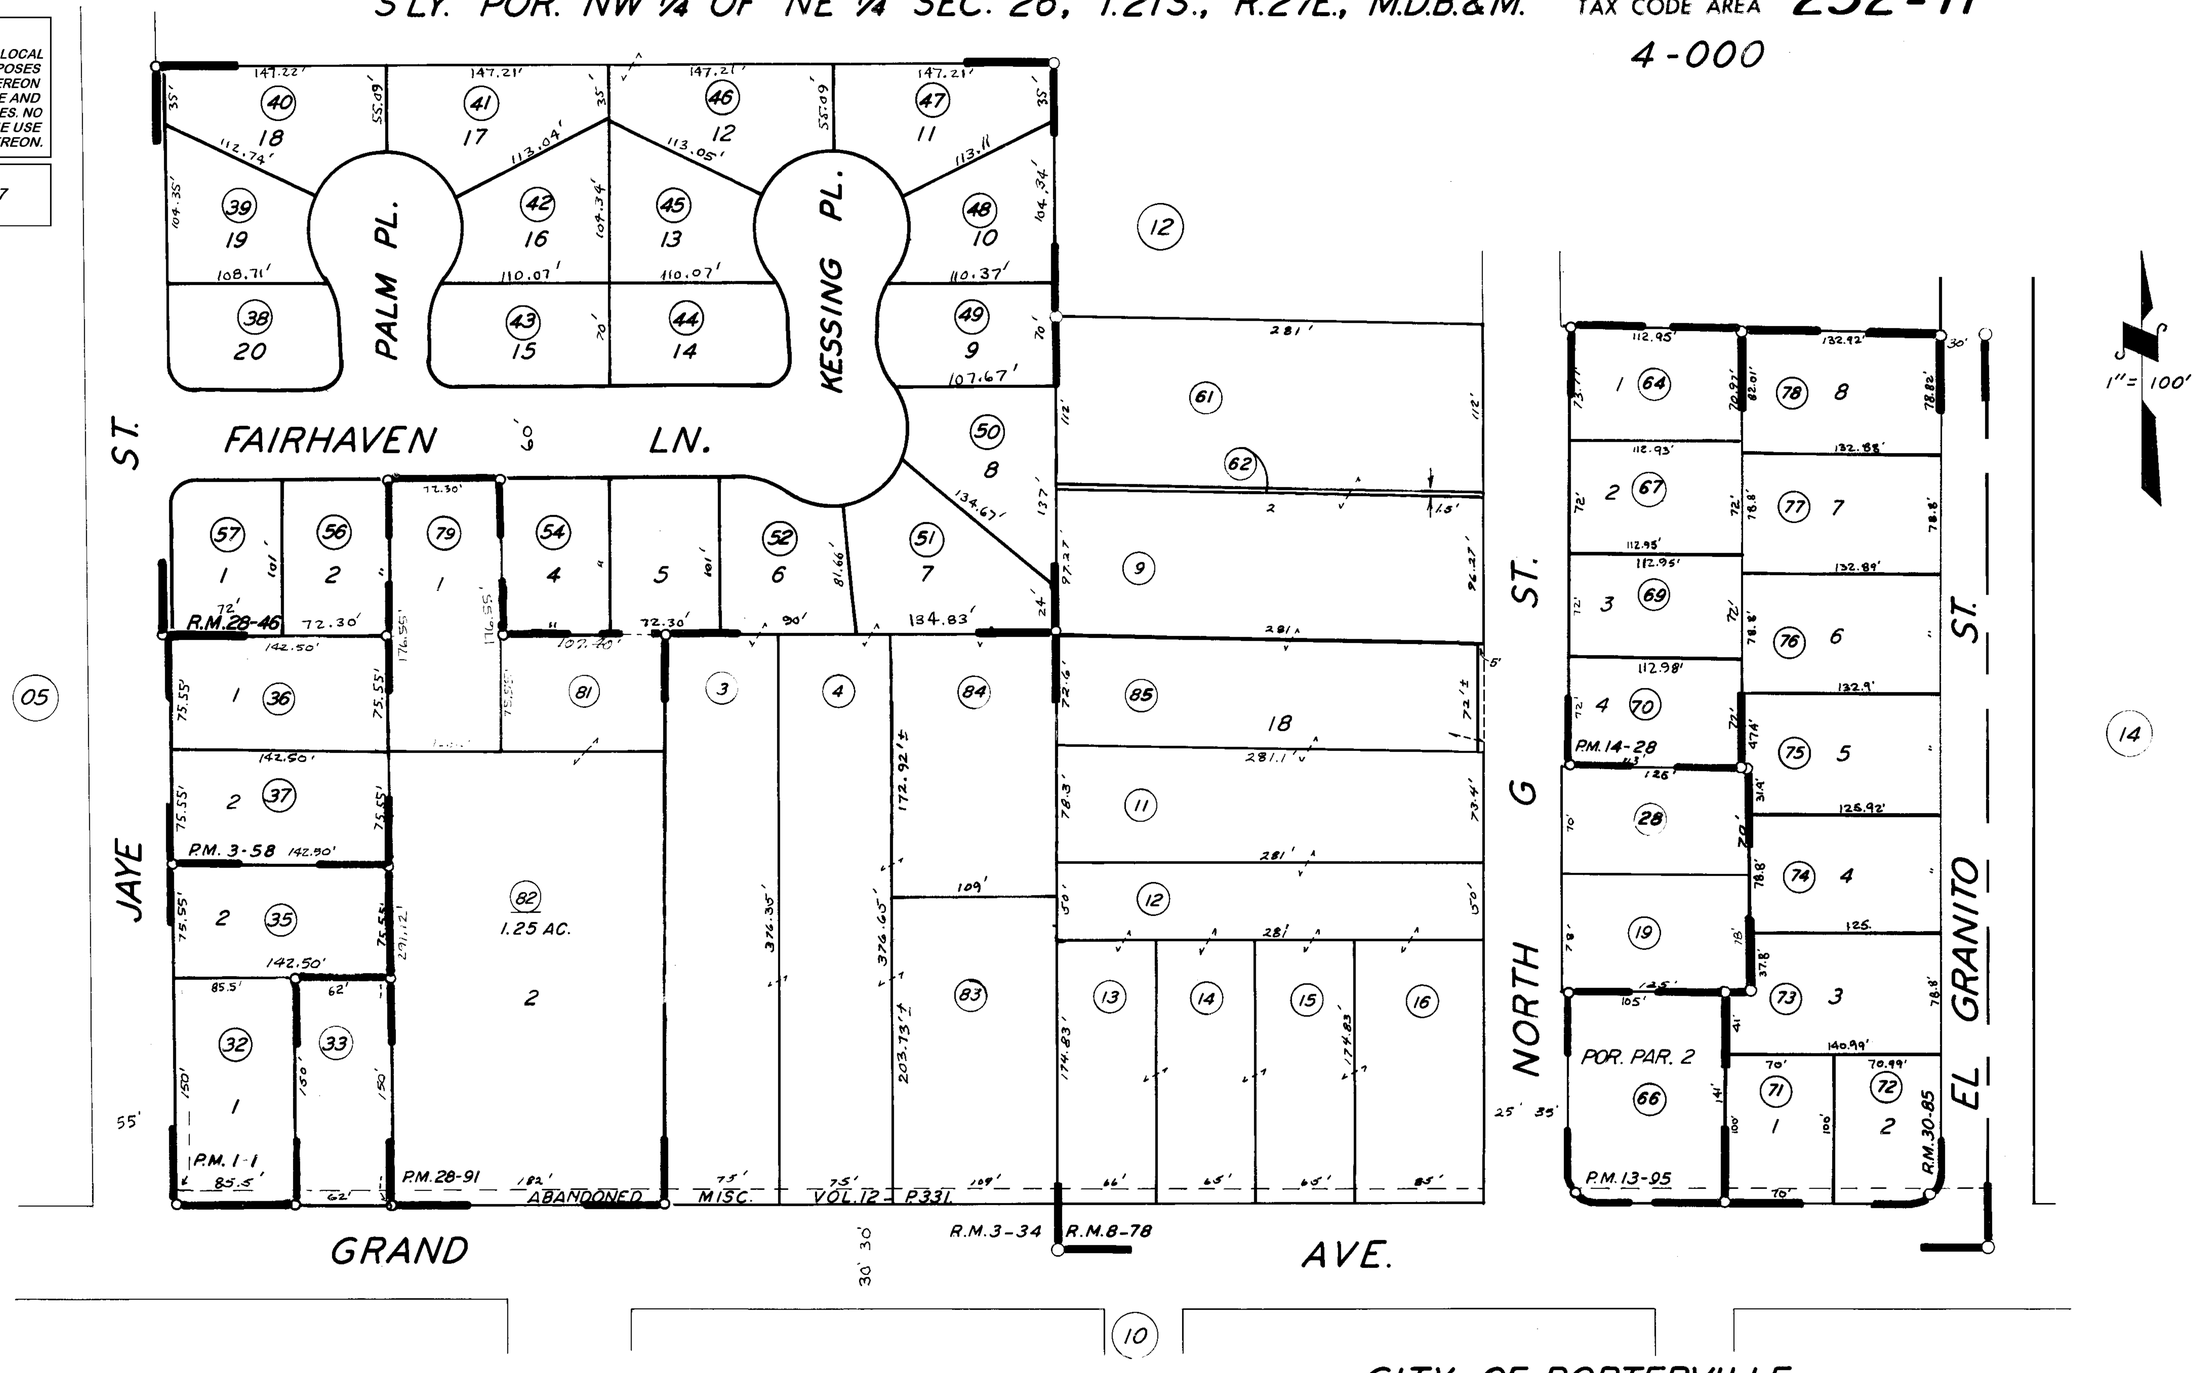

POR. PIONEER LAND CO. FIRST SUB., R.M. 3-34
POR. BLANCHERNE TRACT, R.M. 8-78
PRIDE OAK ACRES, R.M. 28-46
ZALUD PARK ESTATES, R.M. 30-85
PARCEL MAP 1, P.M. 1-1
PARCEL MAP 258, P.M. 3-58
PARCEL MAP 1294, P.M. 13-95
PARCEL MAP 1327, P.M. 14-28
PARCEL MAP 2790, P.M. 28-91

CITY OF PORTERVILLE

ASSESSOR'S MAPS BK. 252, PG. 11.
COUNTY OF TULARE, CALIF.

NOTE -- ASSESSOR'S BLOCK NUMBERS SHOWN IN ELLIPSES
ASSESSOR'S PARCEL NUMBERS SHOWN IN CIRCLES