N1/2 OF NW1/4 OF NE1/4 SEC.26, T.21S., R.27E., M.D.B.&M.

Tax Area Codes 252-12

004-000 004-034
004-129 004-130
126-001

DISCLAIMER

THIS MAP WAS PREPARED FOR LOCAL PROPERTY ASSESSMENT PURPOSES ONLY AND THE PARCELS SHOWN HEREON MAY NOT COMPLY WITH STATE AND LOCAL SUBDIVISION ORDINANCES, AND NO LIABILITY IS ASSUMED FOR THE USE OF THE INFORMATION SHOWN HEREON.

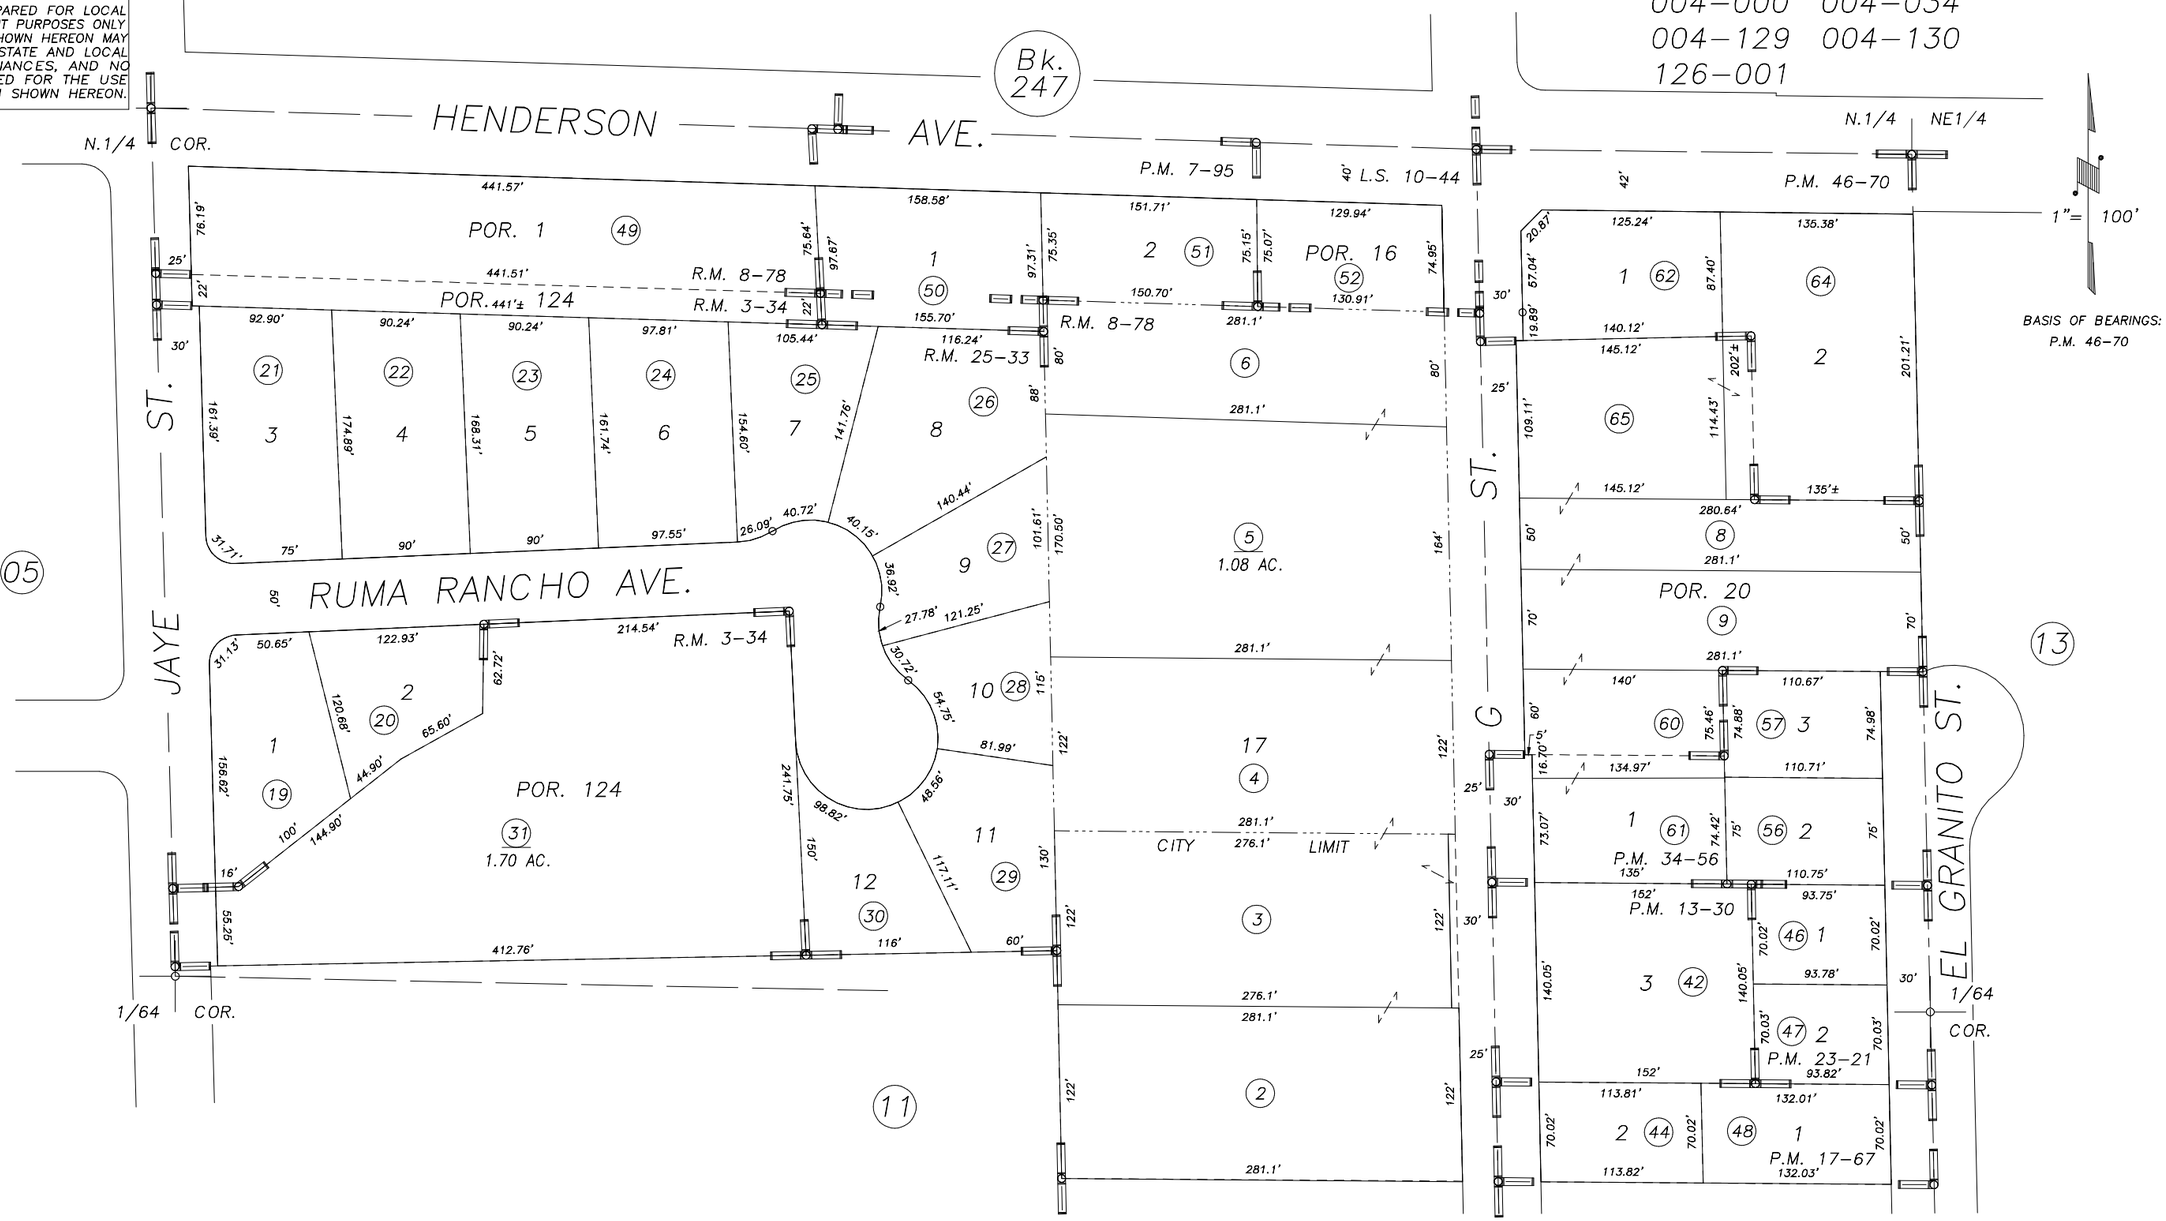

POR. RECORD OF SURVEY, L.S. 10-44
POR. PIONEER LAND CO. 1ST SUB., R.M. 3-34
POR. BLANCHERNE TRACT, R.M. 8-78
TRACT NO. 496, R.M. 25-33
PARCEL MAP NO. 695, P.M. 7-95
PARCEL MAP NO. 1229, P.M. 13-30
PARCEL MAP NO. 1666, P.M. 17-67
PARCEL MAP NO. 2220, P.M. 23-21
PARCEL MAP NO. 3354, P.M. 34-56
PARCEL MAP NO. 4565, P.M. 46-70

VICINITY OF PORTERVILLE
ASSESSOR'S MAPS BK.252 , PG.12
COUNTY OF TULARE, CALIFORNIA, U.S.A.

NOTE: Assessor's Parcel Numbers Shown in Circles (1)
Assessor's Block Numbers Shown in Elipses (123)

REVISION	DATE	TECH
2005-0056629	11/16/2007	CBT