S1/2 OF NE1/4 OF SE1/4, SEC.26, T.21S., R.27E., M.D.B.&M.

Tax Area Codes 252-18
004-000
004-150 004-084

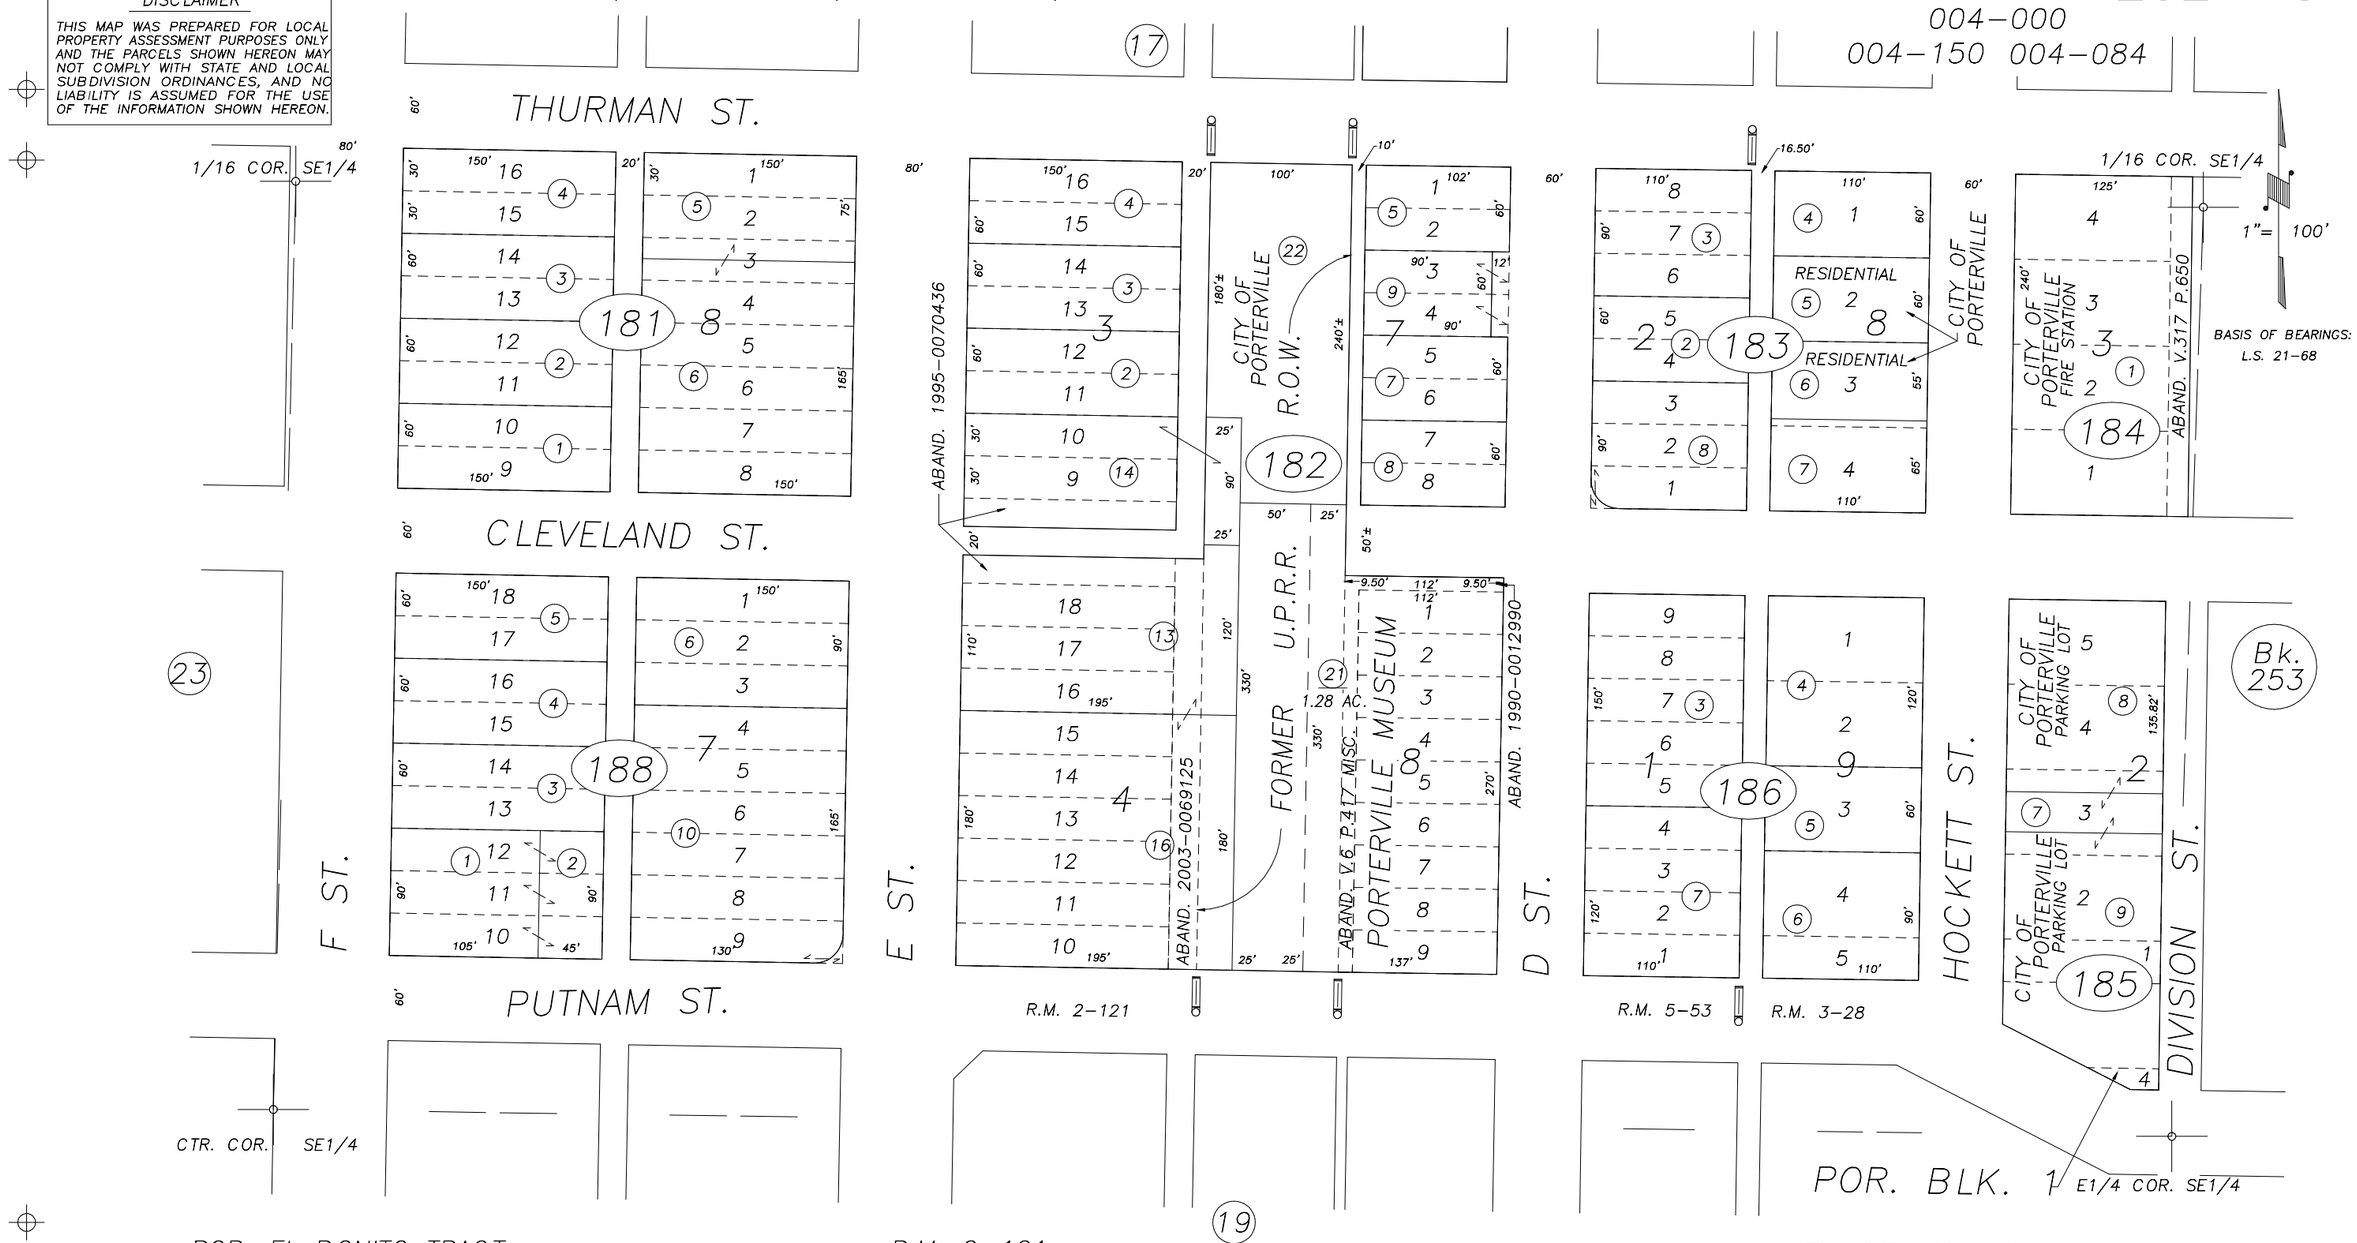

POR. EL BONITO TRACT, R.M. 2-121
POR. B. HOCKETT'S ADDITION, R.M. 3-28
POR. HOCKETT & PARKHURST NORTH EXTENTION, R.M. 5-53

CITY OF VISALIA
ASSESSOR'S MAPS BK.252 , PG.18
COUNTY OF TULARE, CALIFORNIA, U.S.A.

NOTE: Assessor's Parcel Numbers Shown in Circles (1)
Assessor's Block Numbers Shown in Ellipses (123)

REVISION	DATE	TECH
2014-0004176	07/22/2015	JRS