DISCLAIMER

THIS MAP WAS PREPARED FOR LOCAL PROPERTY ASSESSMENT PURPOSES ONLY. THE PARCELS SHOWN HEREON MAY NOT COMPLY WITH STATE AND LOCAL SUBDIVISION ORDINANCES. NO LIABILITY IS ASSUMED FOR THE USE OF THE INFORMATION HEREON.

REVISED: 12/12/2012
REASON: 2012-0013523
CAD TECH: ASG

POR. SE ¼ SEC. 26, T.21S., R.27E., M.D.B.&M.

TAX CODE AREA 004-000

252-22

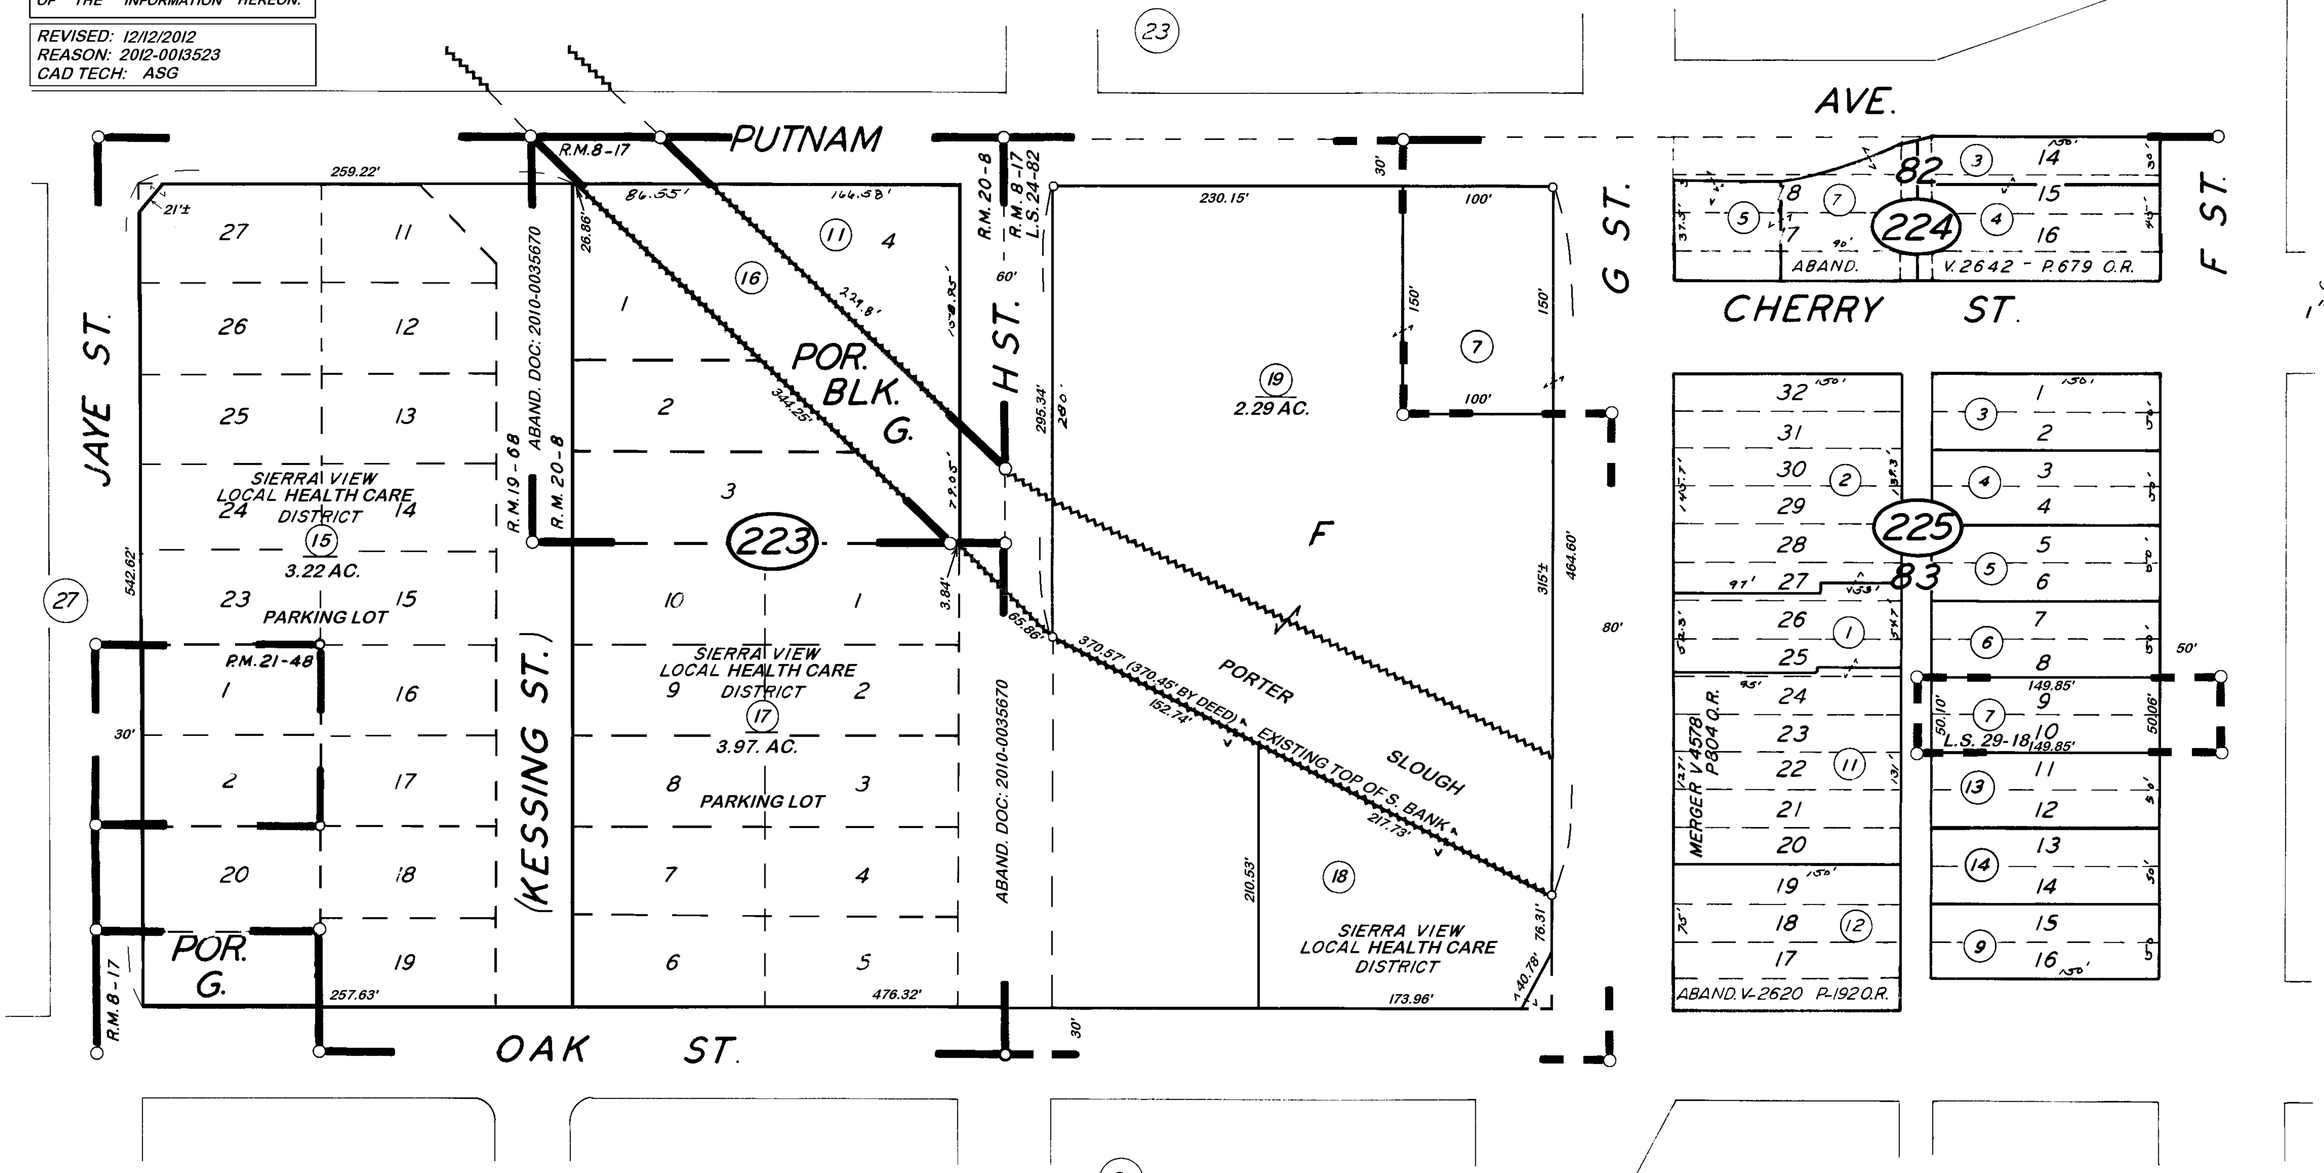

POR. SECOND AMENDED MAP OF P'VILLE., R.M. 8-17
EDGEMONT SUB., R.M. 19-68
EDGEMONT SUB. NO. 2, R.M. 20-8
PARCEL MAP 2047, P.M. 21-48
RECORD OF SURVEY, L.S. 24-82
RECORD OF SURVEY, L.S. 29-18

CITY OF PORTERVILLE
ASSESSOR'S MAPS BK. 252, PG. 22.
COUNTY OF TULARE, CALIF.

NOTE — ASSESSOR'S BLOCK NUMBERS SHOWN IN ELLIPSES
ASSESSOR'S PARCEL NUMBERS SHOWN IN CIRCLES