S 1/2 OF SW 1/4 OF SW 1/4 SEC. 26, T.21S., R.27E., M.D.B. & M.

Tax Area Code 252–29

004–000
004–030
004–150
004–155

DISCLAIMER

THIS MAP WAS PREPARED FOR LOCAL PROPERTY ASSESSMENT PURPOSES ONLY AND THE PARCELS SHOWN HEREON MAY NOT COMPLY WITH STATE AND LOCAL SUBDIVISION ORDINANCES, AND NO LIABILITY IS ASSUMED FOR THE USE OF THE INFORMATION SHOWN HEREON.

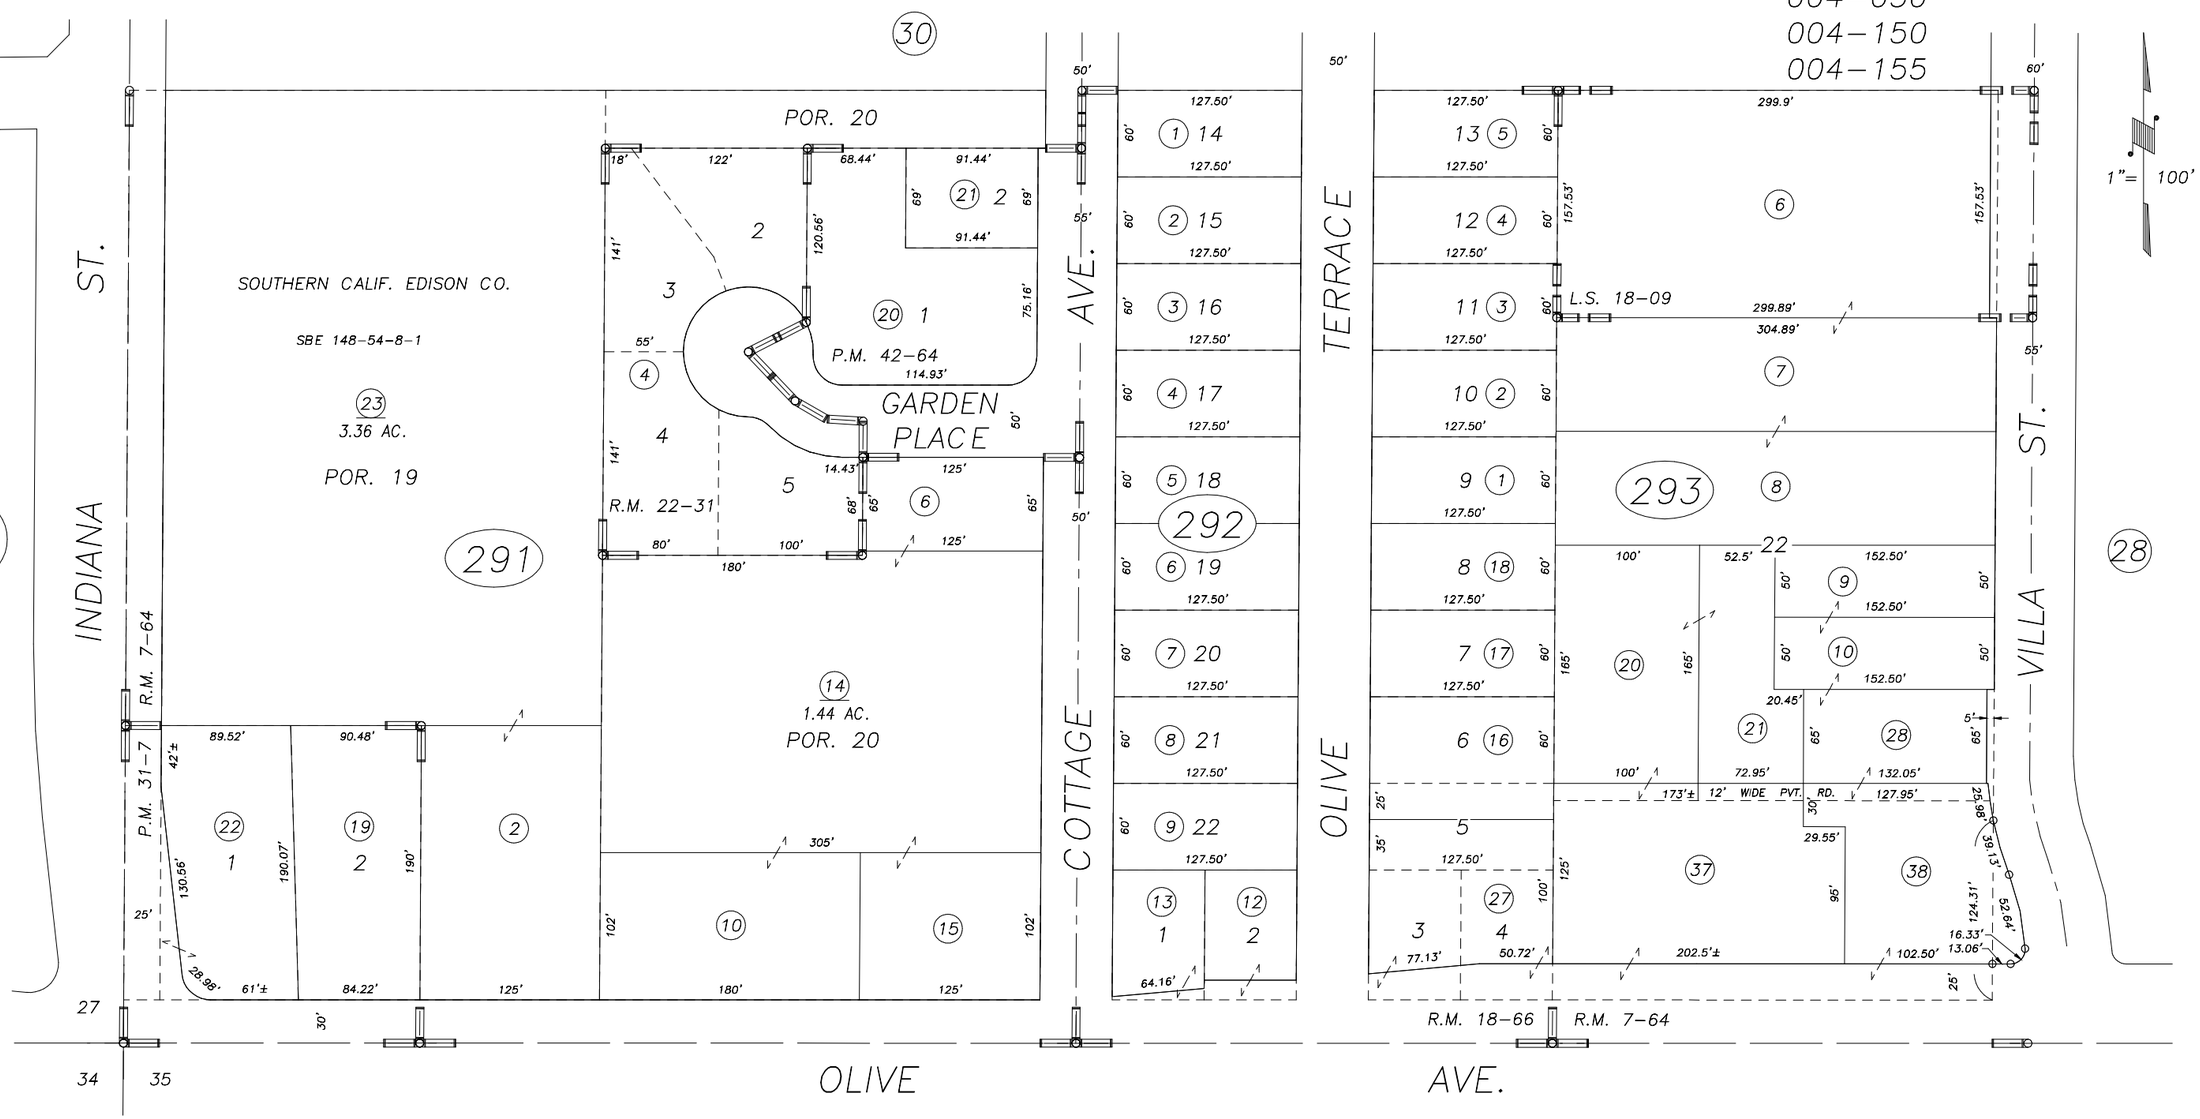

POR. WILLIAMS & PREMO VILLA TRACT, R.M. 7–64
OLIVE TERRACE, R.M. 18–66
TRACT NO.280, R.M. 22–31
PARCEL MAP 3006, P.M. 31–7
RECORD OF SURVEY, L.S. 18–09
PARCEL MAP 4160, P.M. 42–64

Bk. 260

CITY OF PORTERVILLE
ASSESSOR'S MAPS BK.252 , PG.29
COUNTY OF TULARE, CALIFORNIA, U.S.A.

NOTE: Assessor's Parcel Numbers Shown in Circles (1)
Assessor's Block Numbers Shown in Elipses (123)

REVISION	DATE	TECH
2010–0046306	04/27/2012	RLW