DISCLAIMER

THIS MAP WAS PREPARED FOR LOCAL PROPERTY ASSESSMENT PURPOSES ONLY. THE PARCELS SHOWN HEREON MAY NOT COMPLY WITH STATE AND LOCAL SUBDIVISION ORDINANCES. NO LIABILITY IS ASSUMED FOR THE USE OF THE INFORMATION HEREON.

REVISED: 02/27/2014
REASON: 2007-0106397
CAD TECH: ASG

N ½ OF SW ¼ OF SW ¼ SEC. 26, T.21S., R.27E., M.D.B.&M.

TAX CODE AREA **252-30**
4-000
4-030

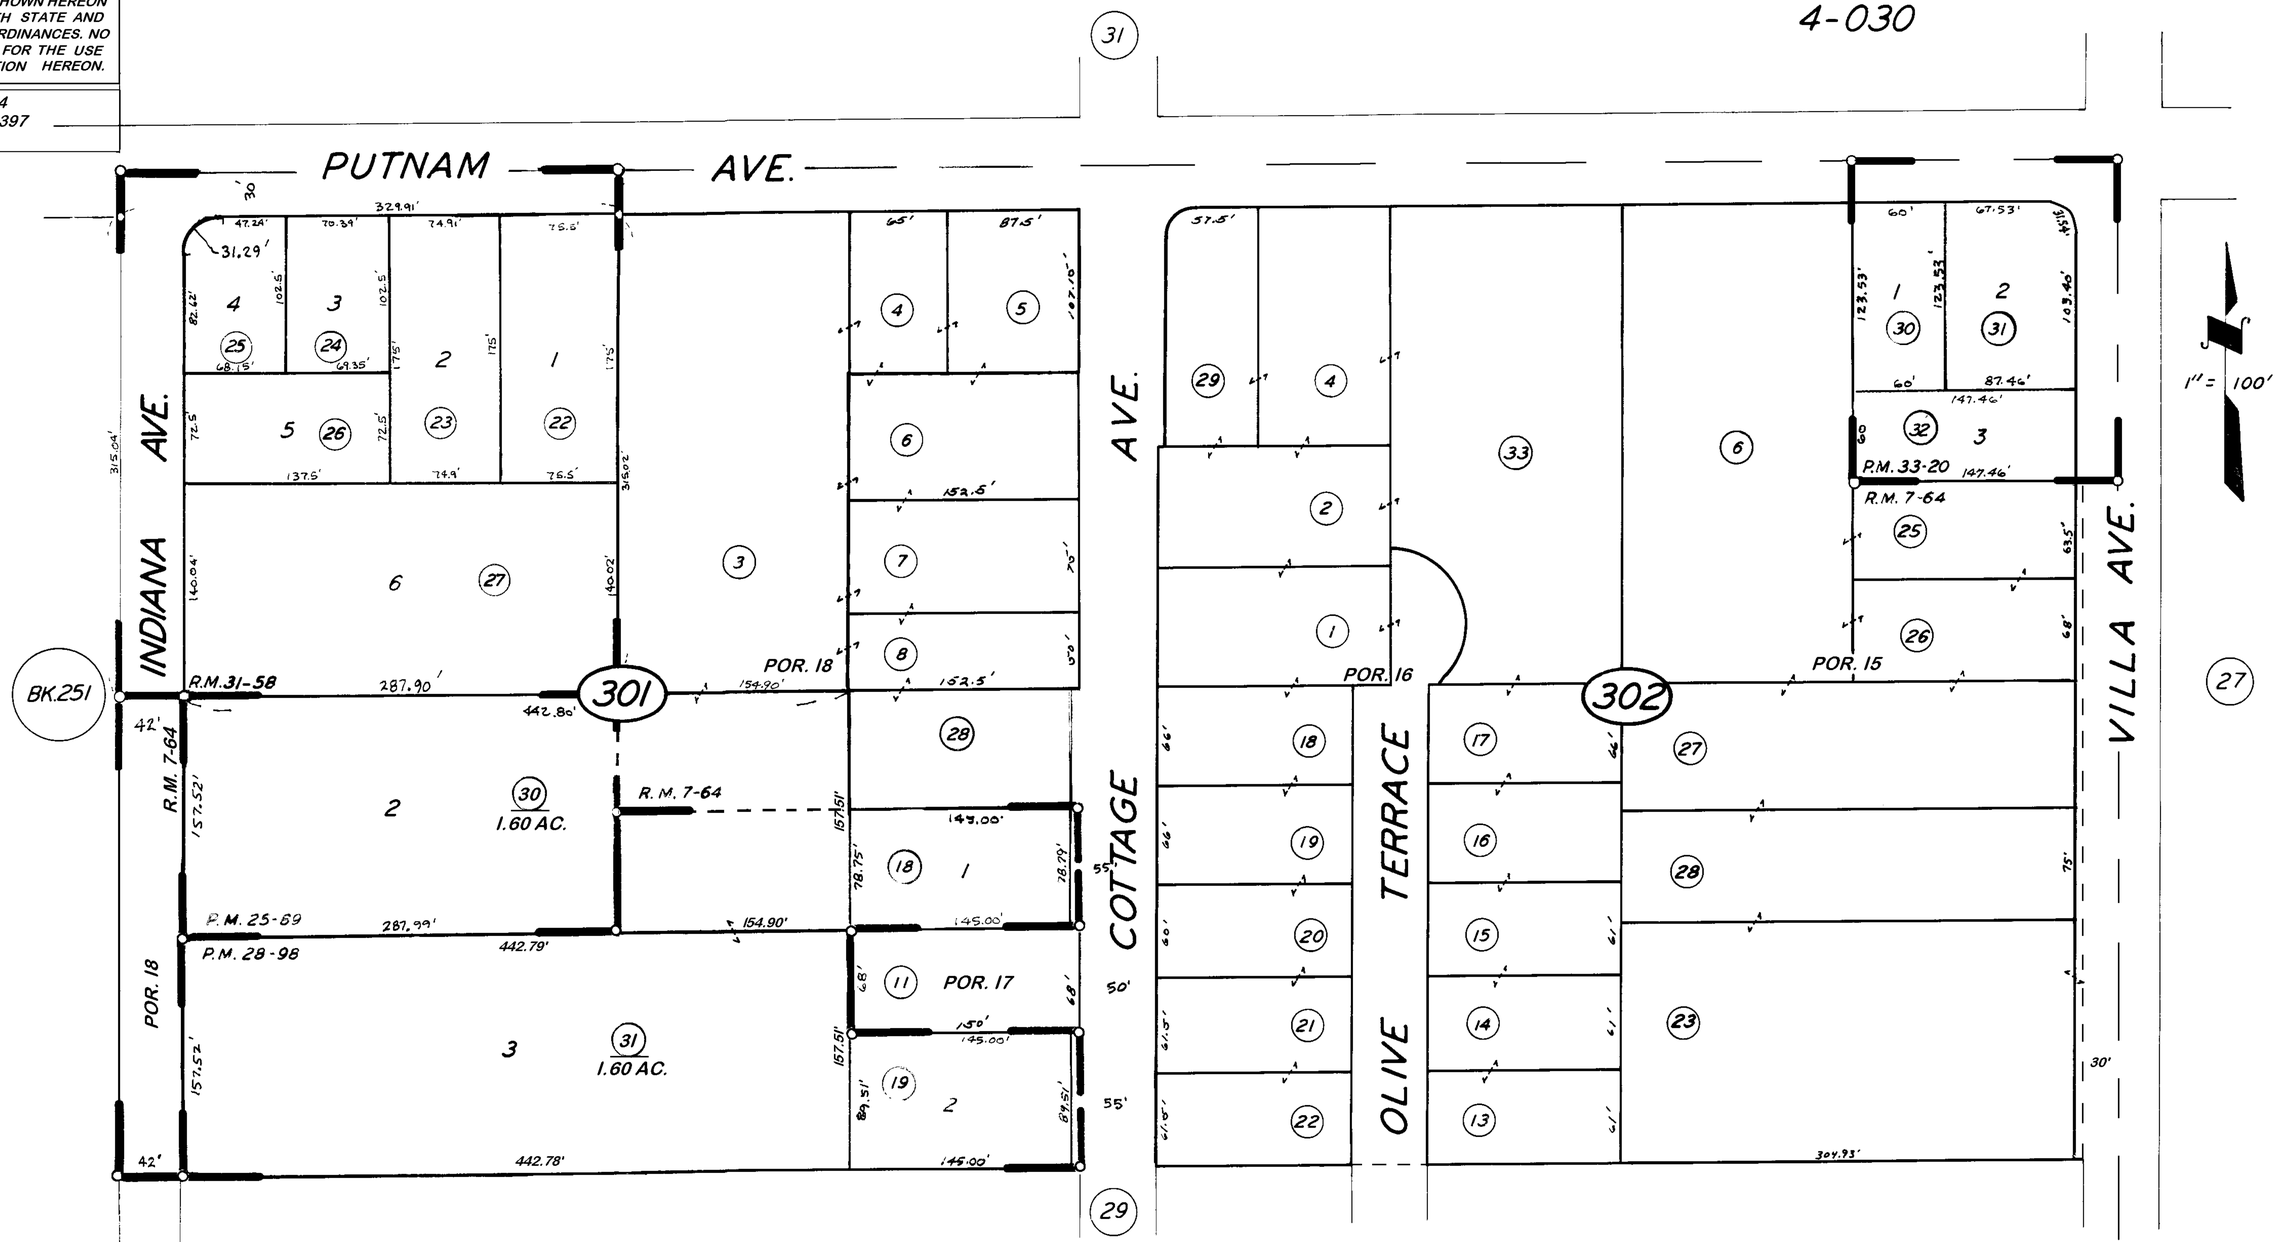

POR. WILLIAMS & PREMO VILLA TRACT, R.M. 7-64
PARCEL MAP 2488, P.M. 25-89
PARCEL MAP 2797, P.M. 28-98
ELLIS MANOR R.M. 31-58
PARCEL MAP 3219, P.M. 33-20

CITY OF PORTERVILLE
ASSESSOR'S MAPS BK. 252, PG. 30.
COUNTY OF TULARE, CALIF.

NOTE — ASSESSOR'S BLOCK NUMBERS SHOWN IN ELLIPSES
ASSESSOR'S PARCEL NUMBERS SHOWN IN CIRCLES