DISCLAIMER

THIS MAP WAS PREPARED FOR LOCAL PROPERTY ASSESSMENT PURPOSES ONLY. THE PARCELS SHOWN HEREON MAY NOT COMPLY WITH STATE AND LOCAL SUBDIVISION ORDINANCES. NO LIABILITY IS ASSUMED FOR THE USE OF THE INFORMATION HEREON.

REVISED: 03/31/2010
REASON: 2006-091907
CAD TECH: CBT

POR. NW 1/4 OF SW 1/4 SEC. 26, T.21S., R.27E., M.D.B.& M.

TAX CODE AREA 252-31
004-000
004-030

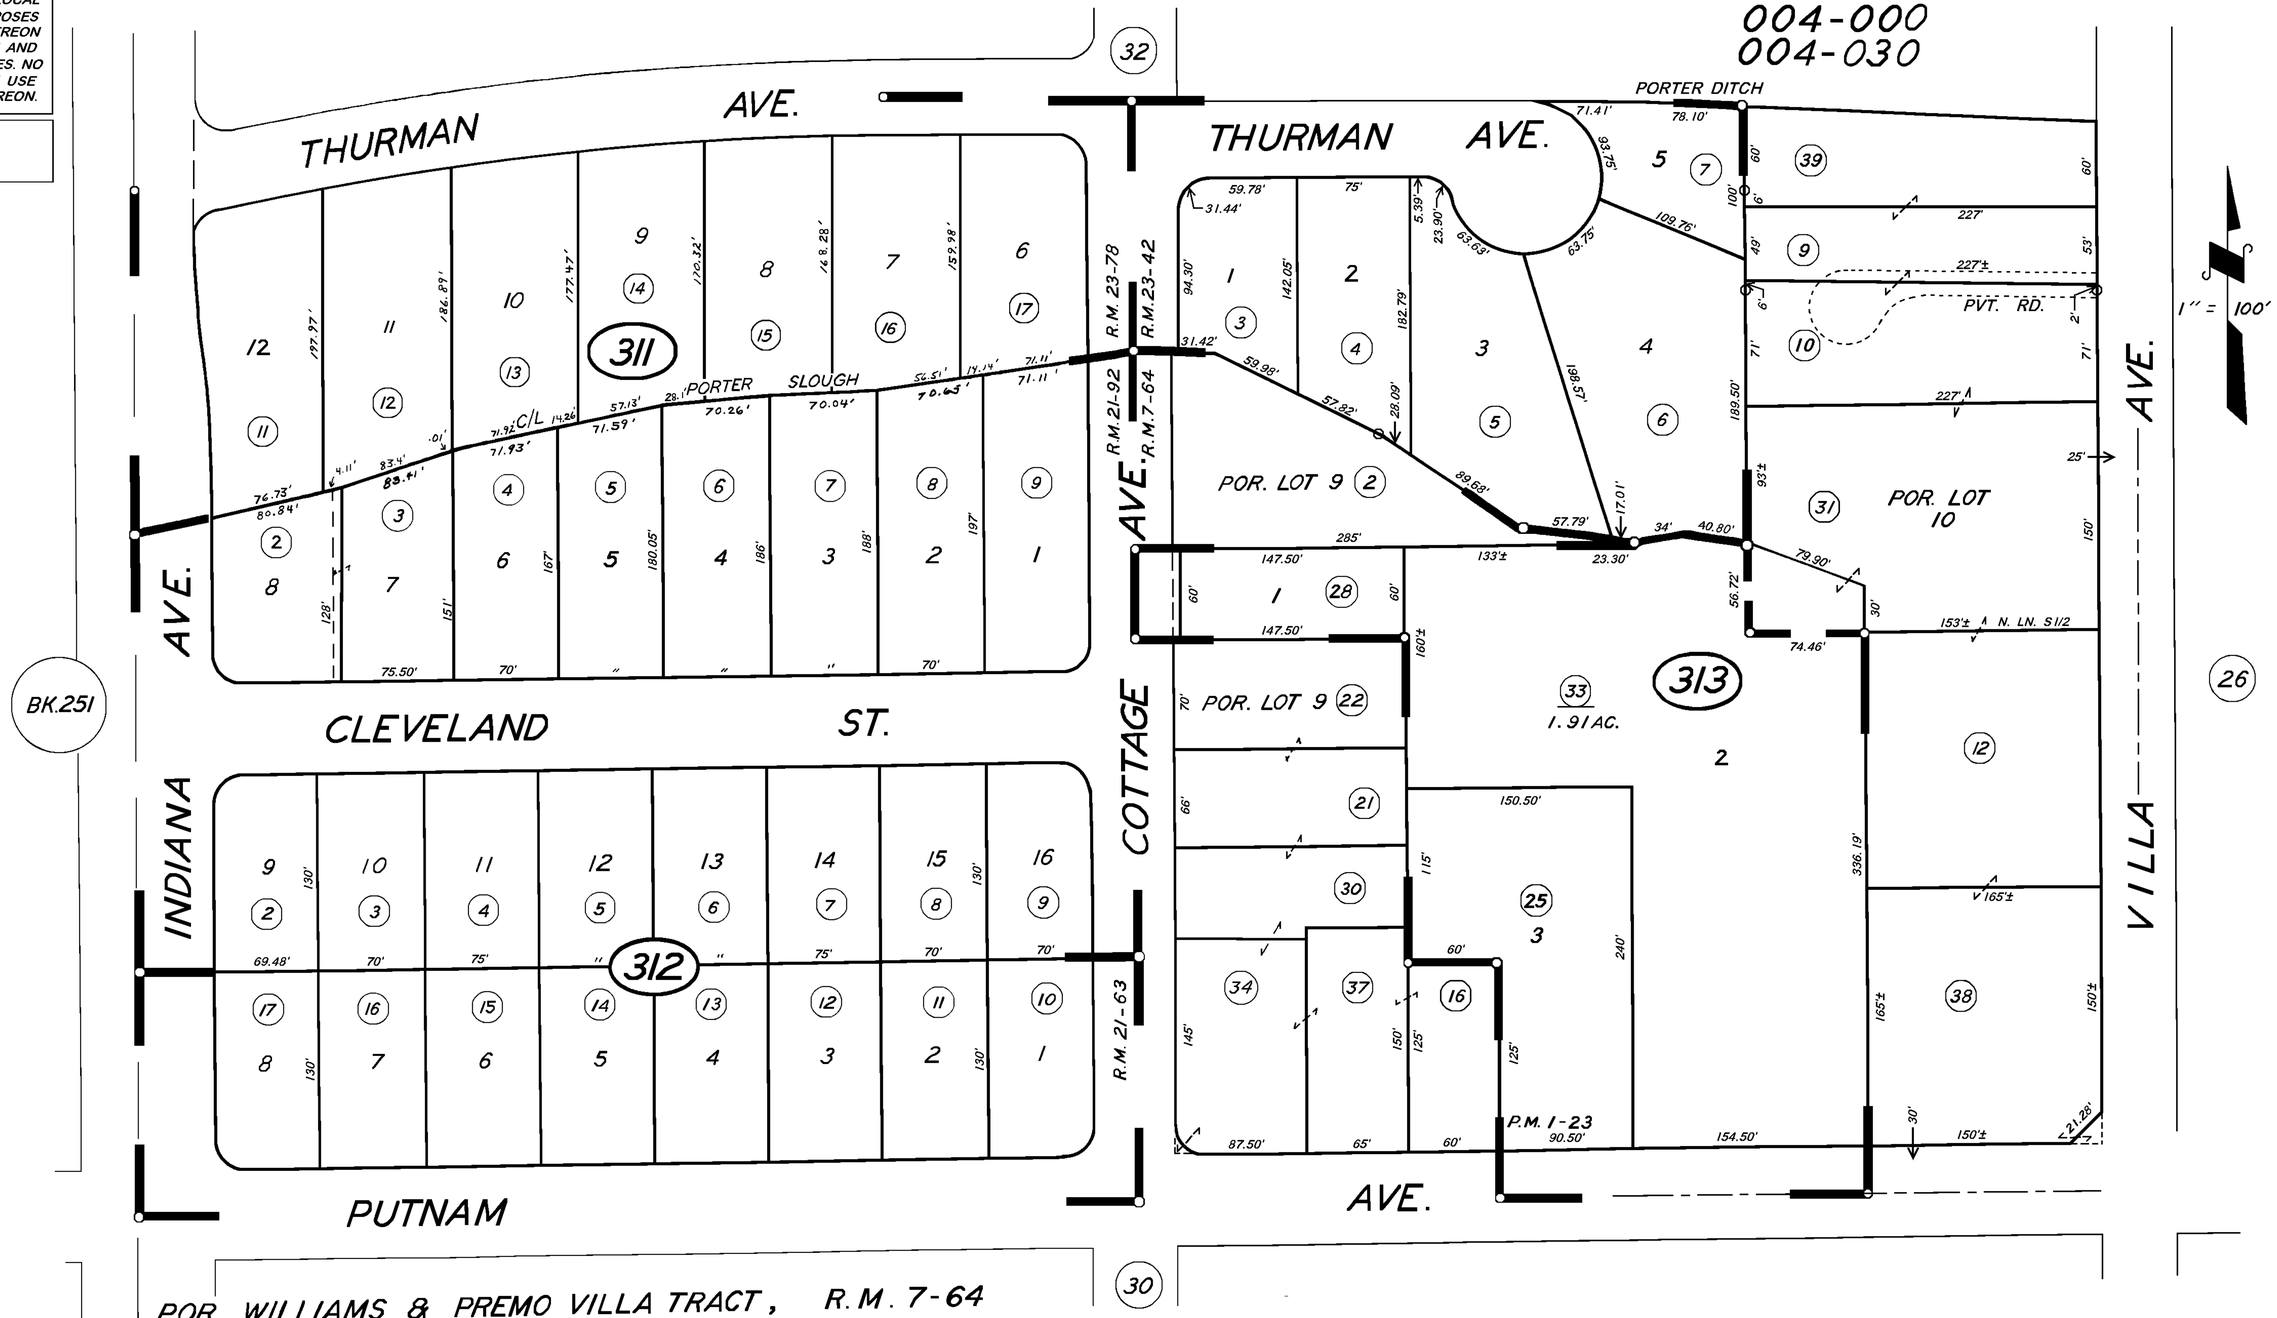

POR. WILLIAMS & PREMO VILLA TRACT, R.M. 7-64
TRACT NO. 221, R.M. 21-63
TRACT NO. 245, R.M. 21-92
TRACT NO. 328, UNIT NO. 2, R.M. 23-42
POR. TRACT NO. 328, UNIT NO. 3, R.M. 23-78
PARCEL MAP 23, P.M. 1-23

CITY OF PORTERVILLE

ASSESSOR'S MAPS BK. 252, PG. 31.

COUNTY OF TULARE, CALIF.

NOTE — ASSESSOR'S BLOCK NUMBERS SHOWN IN ELLIPSES
ASSESSOR'S PARCEL NUMBERS SHOWN IN CIRCLES