N1/2 OF NE1/4 SEC.25, T.21S., R.27E., M.D.B.&M.

Tax Area Codes 253–06
004–000
004–038
004–147

DISCLAIMER

THIS MAP WAS PREPARED FOR LOCAL PROPERTY ASSESSMENT PURPOSES ONLY AND THE PARCELS SHOWN HEREON MAY NOT COMPLY WITH STATE AND LOCAL SUBDIVISION ORDINANCES, AND NO LIABILITY IS ASSUMED FOR THE USE OF THE INFORMATION SHOWN HEREON.

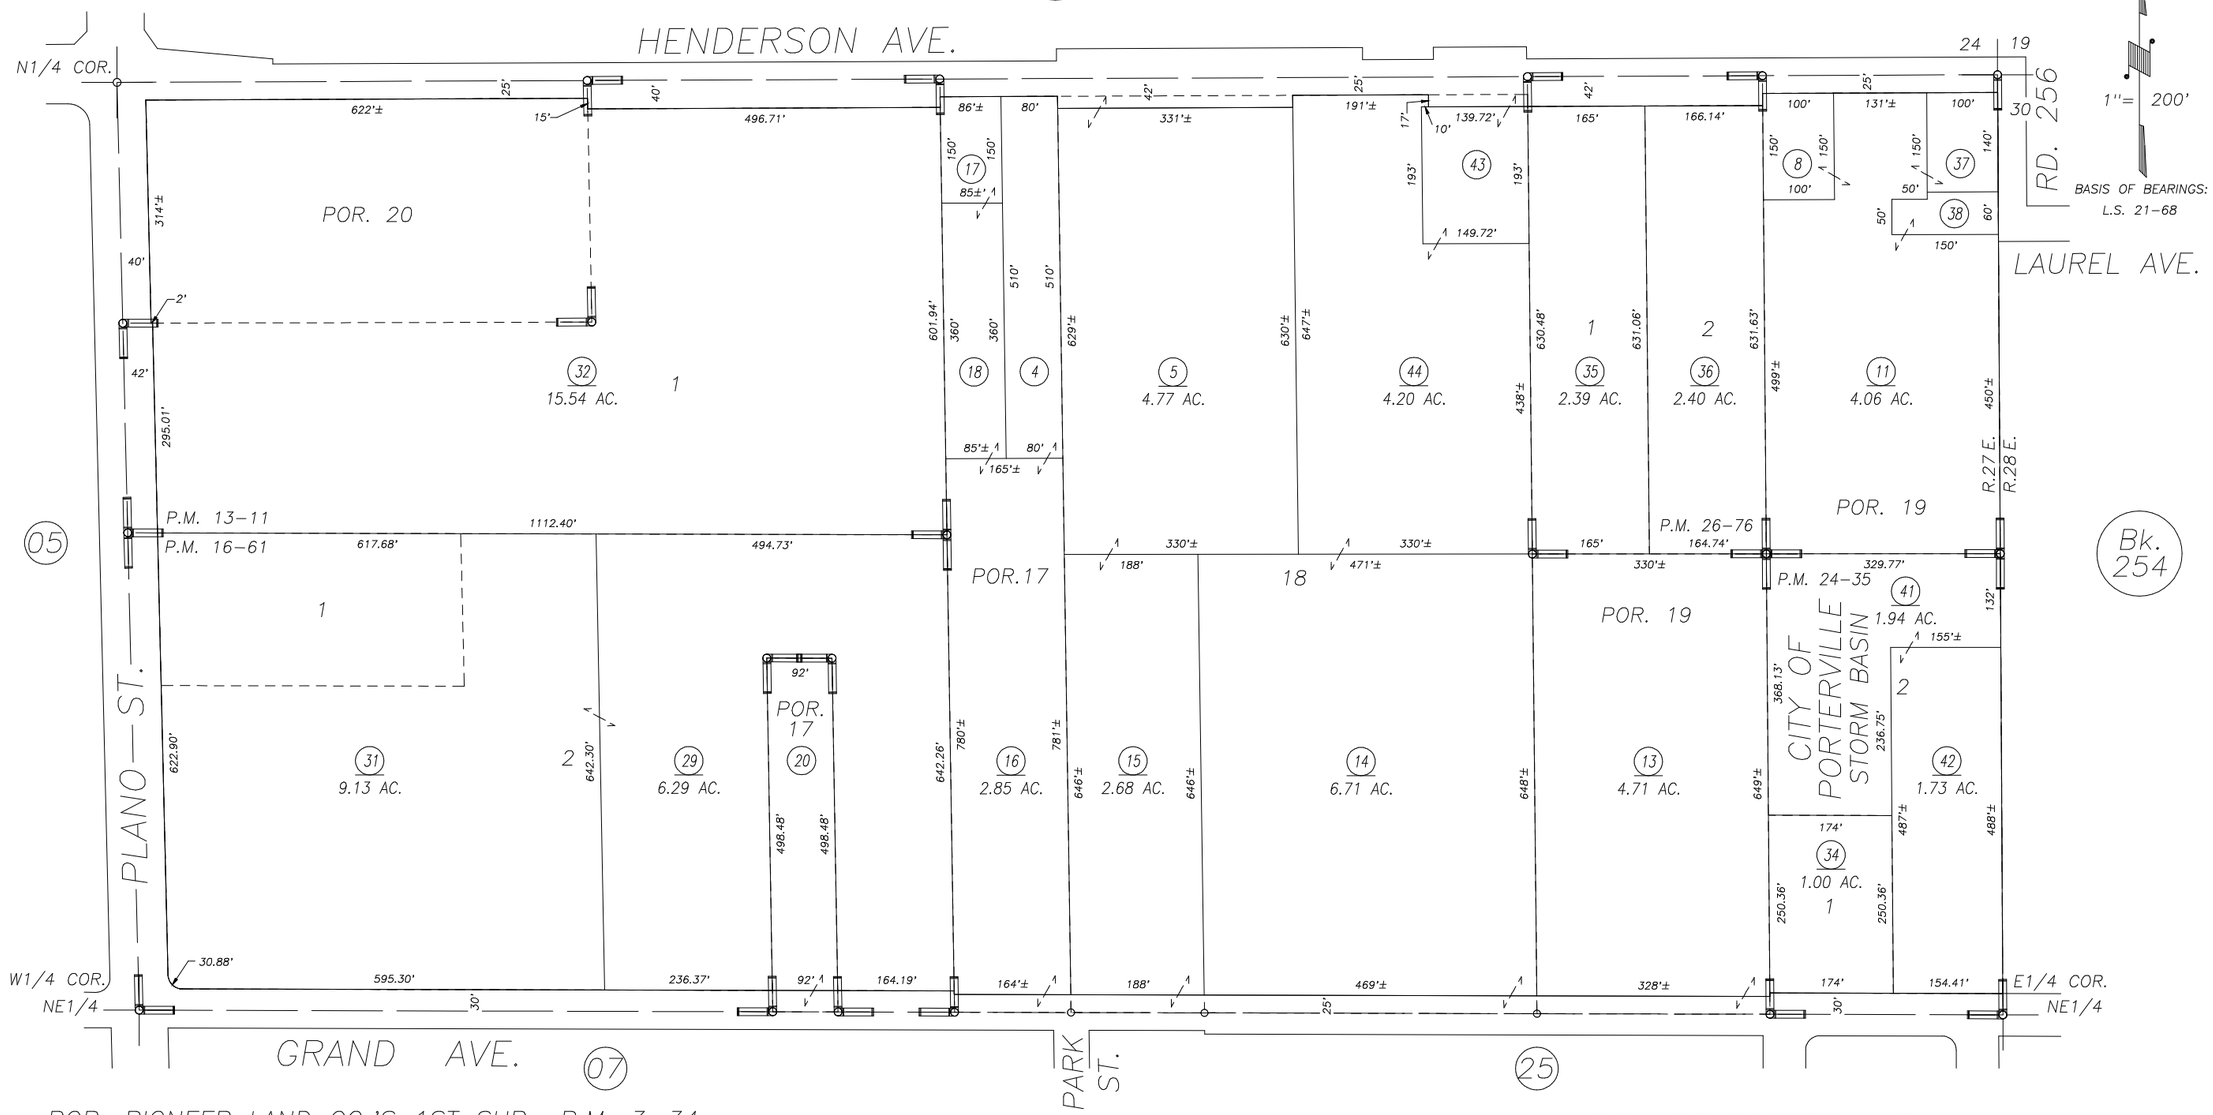

POR. PIONEER LAND CO.'S 1ST SUB., R.M. 3–34
PARCEL MAP NO. 1210, P.M. 13–11
PARCEL MAP NO. 1560, P.M. 16–61
PARCEL MAP NO. 2334, P.M. 24–35
PARCEL MAP NO. 2575, P.M. 26–76
POR. RECORD OF SURVEY, L.S. 21–68 (PORTERVILLE, ETC.)

CITY OF PORTERVILLE
ASSESSOR'S MAPS BK. 253 , PG. 06
COUNTY OF TULARE, CALIFORNIA, U.S.A.

NOTE: Assessor's Parcel Numbers Shown in Circles (1)
Assessor's Block Numbers Shown in Elipses (123)

REVISION	DATE	TECH
2012–0089244	05/31/2013	LLB