DISCLAIMER

THIS MAP WAS PREPARED FOR LOCAL PROPERTY ASSESSMENT PURPOSES ONLY AND THE PARCELS SHOWN HEREON MAY NOT COMPLY WITH STATE AND LOCAL SUBDIVISION ORDINANCES, AND NO LIABILITY IS ASSUMED FOR THE USE OF THE INFORMATION SHOWN HEREON.

NLY. POR. NW 1/4 OF SW 1/4 SEC. 25 T.21S., R.27E., M.D.B.& M.

Tax Area Code 004–084

253–20

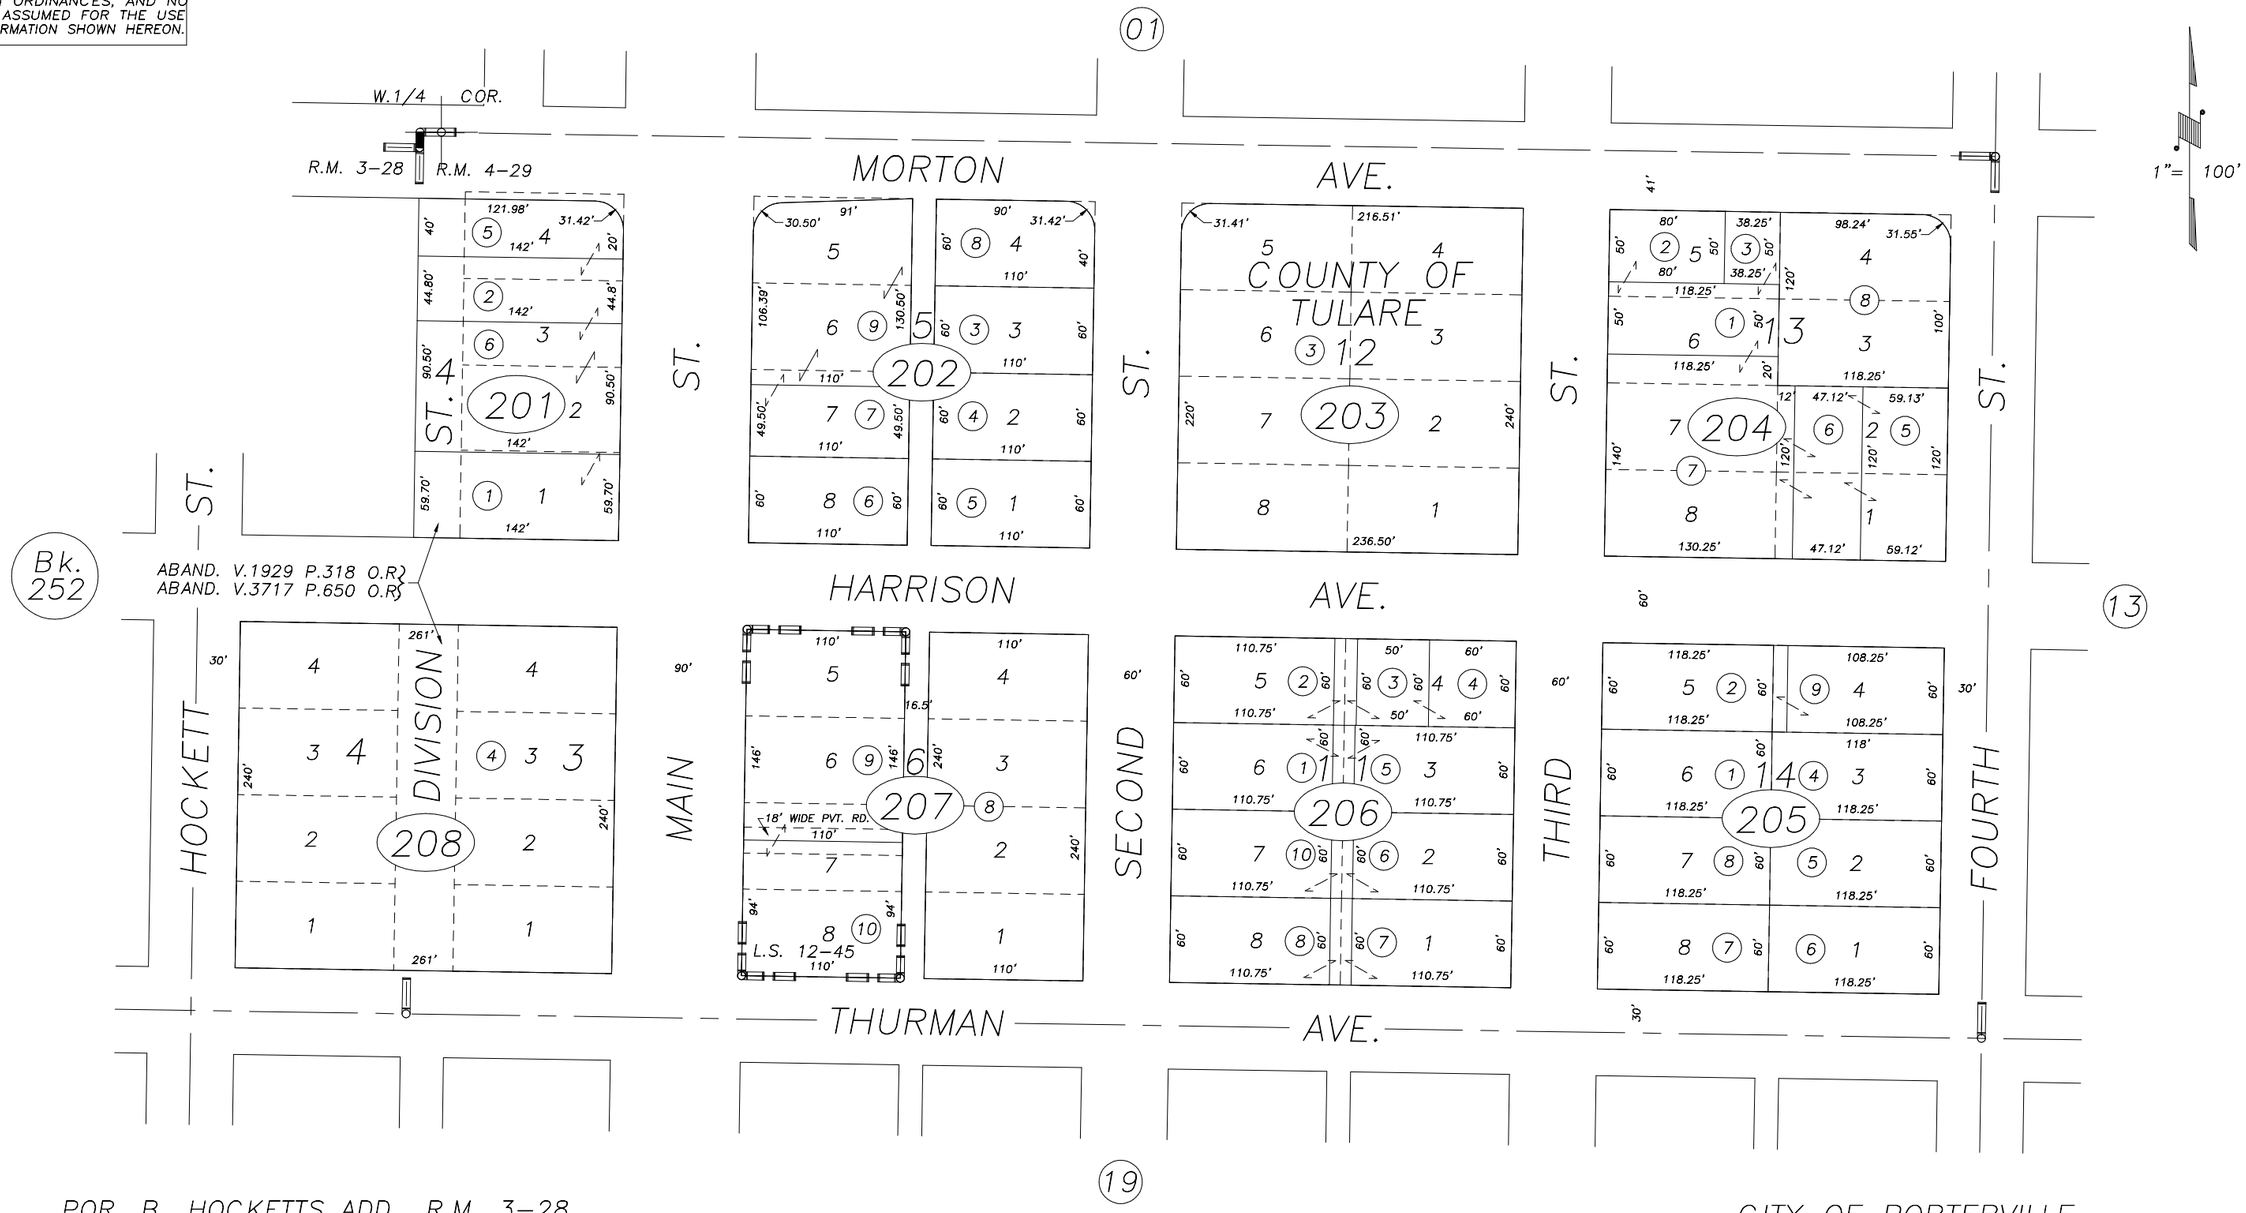

REVISION	DATE	TECH
2000–0045687	1/14/2002	PHN

POR. B. HOCKETTS ADD., R.M. 3–28
POR. PIONEER & MURPHY'S ADD., R.M. 4–29
RECORD OF SURVEY, L.S. 12–45

CITY OF PORTERVILLE
ASSESSOR'S MAPS BK. 253 , PG. 20 .
COUNTY OF TULARE, CALIF.

NOTE: Assessor's Block Numbers Shown in Ellipses
Assessor's Parcel Numbers Shown in Circles

01/02